DocuSign Envelope ID: F84278B5-BF74-4AAB-BE38-441CE4DFB254

PROJ. REFERENCE NO.	SHEET NO.
R-5799	TMP-16

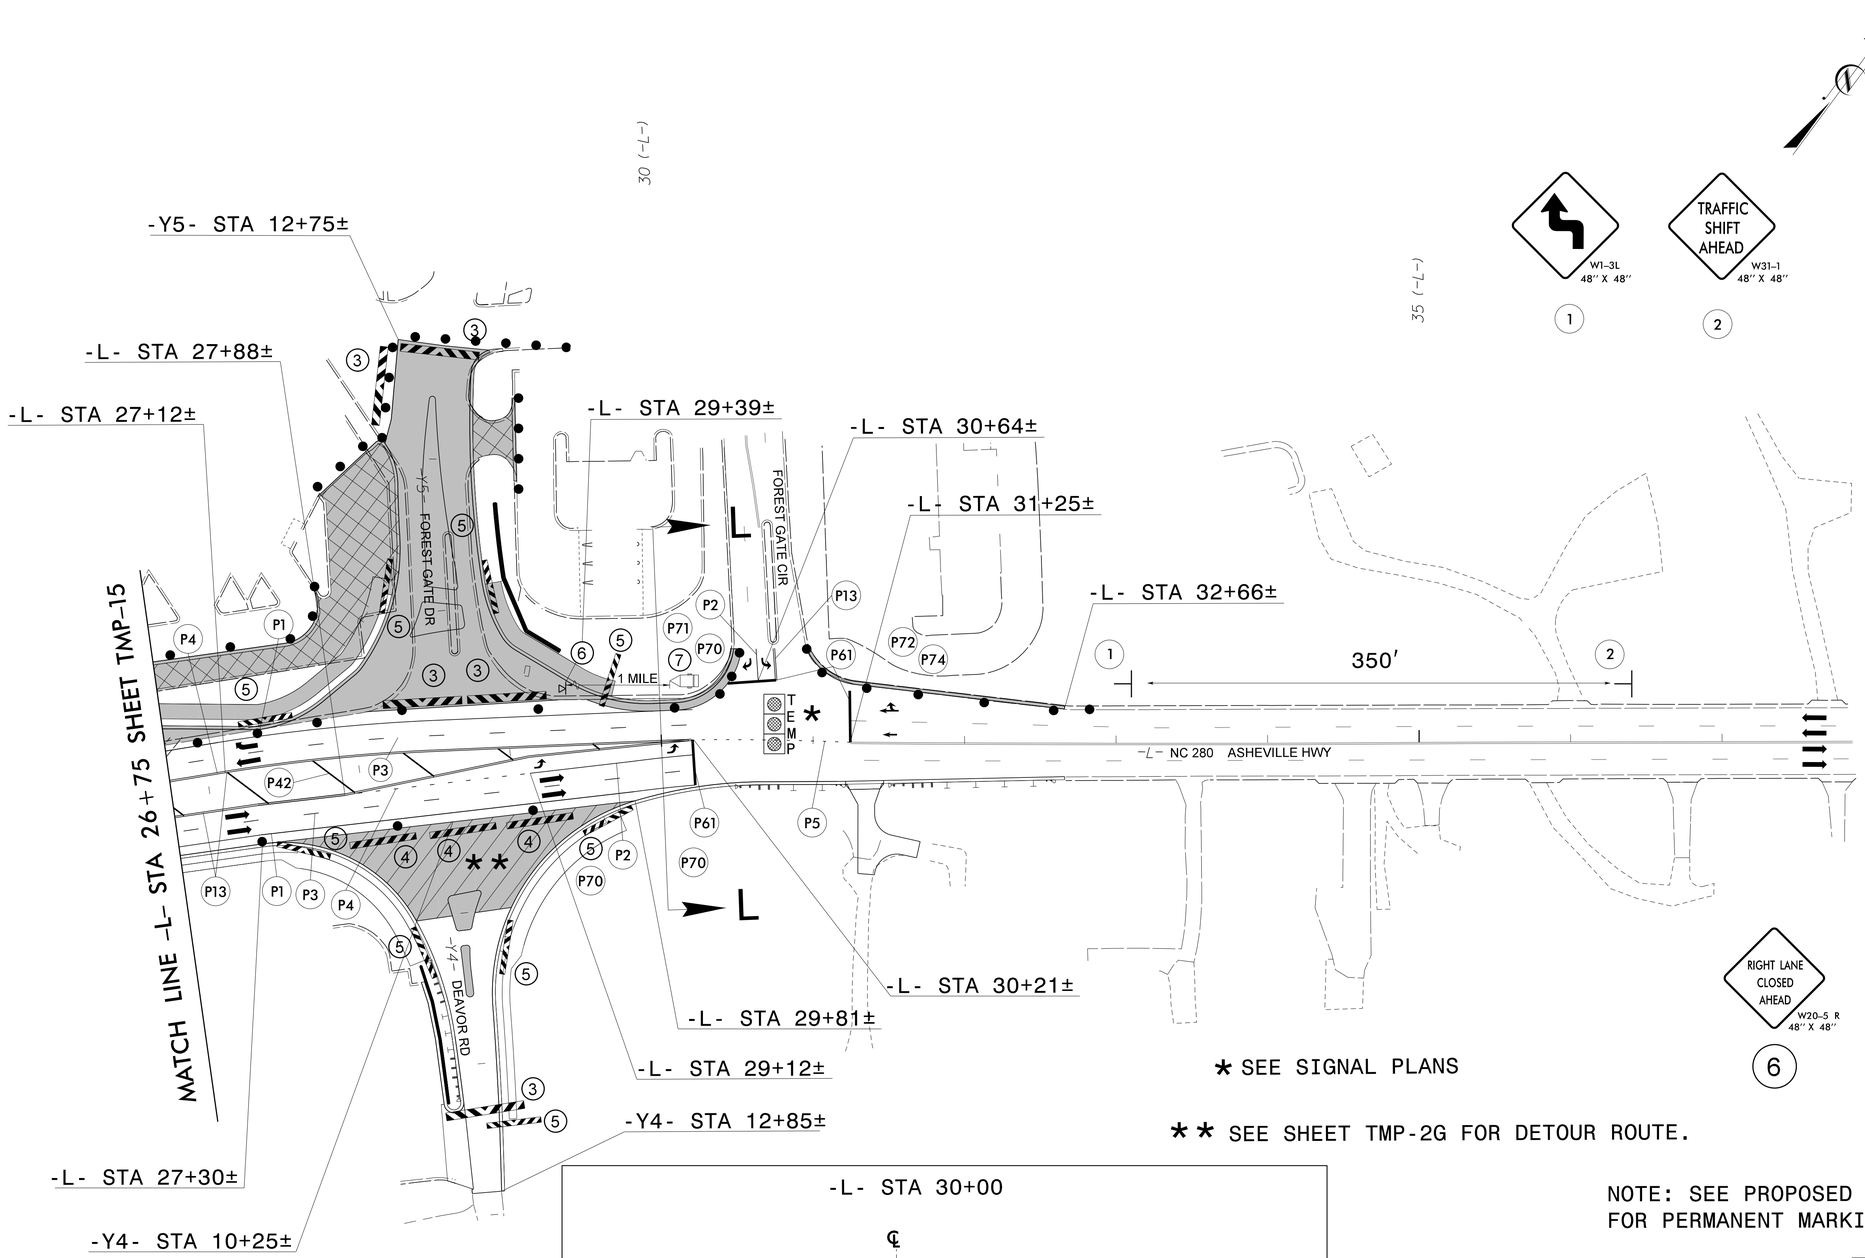

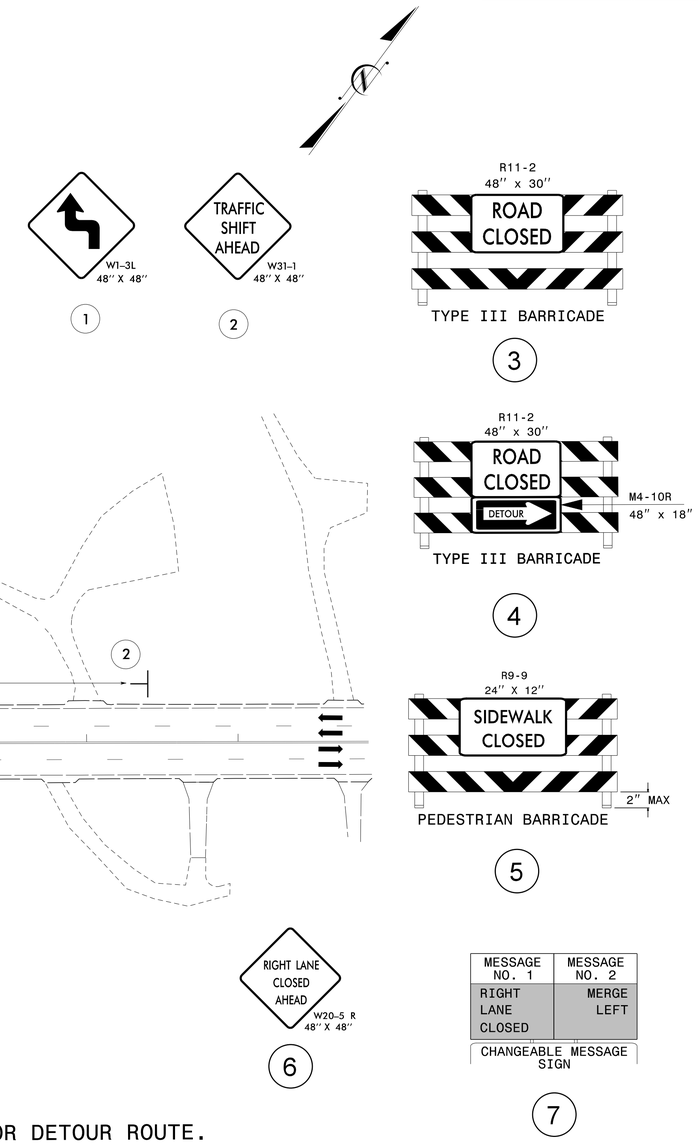

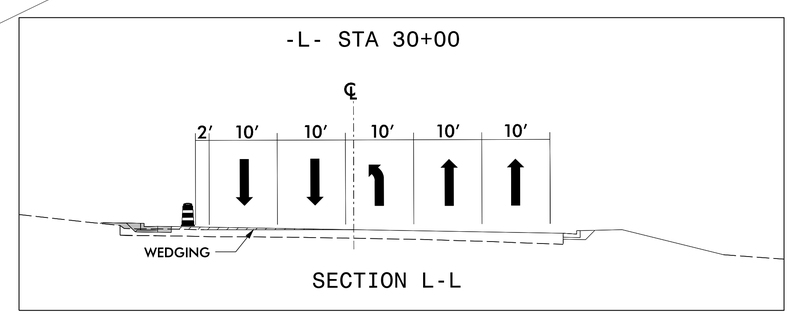

NOTE: SHORT TERM LANE CLOSURES MAY BE REQUIRED IN SOME AREAS. REFERENCE RSD. 1101.02 (SHEET 3 OF 14)

NOTE: SEE PROPOSED PAVEMENT MARKING PLANS FOR PERMANENT MARKING LOCATIONS AND DETAIL.

RS&H
1520 SOUTH BOULEVARD, SUITE 200
CHARLOTTE, NC 28203
NC FIRM LICENSE No: F-0493

APPROVED: DocuSigned by: Allison C. Drake 7F8809ACEB442E...

DATE: 7/12/2023

NORTH CAROLINA PROFESSIONAL SEAL 042357 ENGINEER ALLISON C. DRAKE

DIVISION OF HIGHWAYS · STATE OF NORTH CAROLINA · DEPARTMENT OF TRANSPORTATION · WORK ZONE TRAFFIC CONTROL

DOCUMENT NOT CONSIDERED FINAL UNLESS ALL SIGNATURES COMPLETED

PHASE V DETAIL

7/11/2023
R:\Traffic\TrafficControl\TCP\R5799_TC_TMP_pv_dtl_03_new.dgn
User:McLaughR