5/14/99

REVISIONS

NOTE:
PLACE TEMPORARY ROCK SEDIMENT DAMS TYPE – B AND TEMPORARY ROCK SILT CHECKS TYPE – A AT DRAINAGE OUTLETS.

CLEARING AND GRUBBING
EROSION CONTROL FOR
CONSTRUCTION SHEET 18

NOTES: ANY DEVIATION FROM OPTIONS GIVEN WILL REQUIRE PRIOR APPROVAL BY ENGINEER.

ADDITIONAL EROSION CONTROL DEVICES MAY NEED TO BE INSTALLED AS DIRECTED BY THE ENGINEER.

CLEAN WATER DIVERSION

CWD CWD CWD CWD CWD CWD

(Not to Scale)

Kimley »Horn ©2019
P.O. BOX 33068 • RALEIGH, N.C. 27636-3068
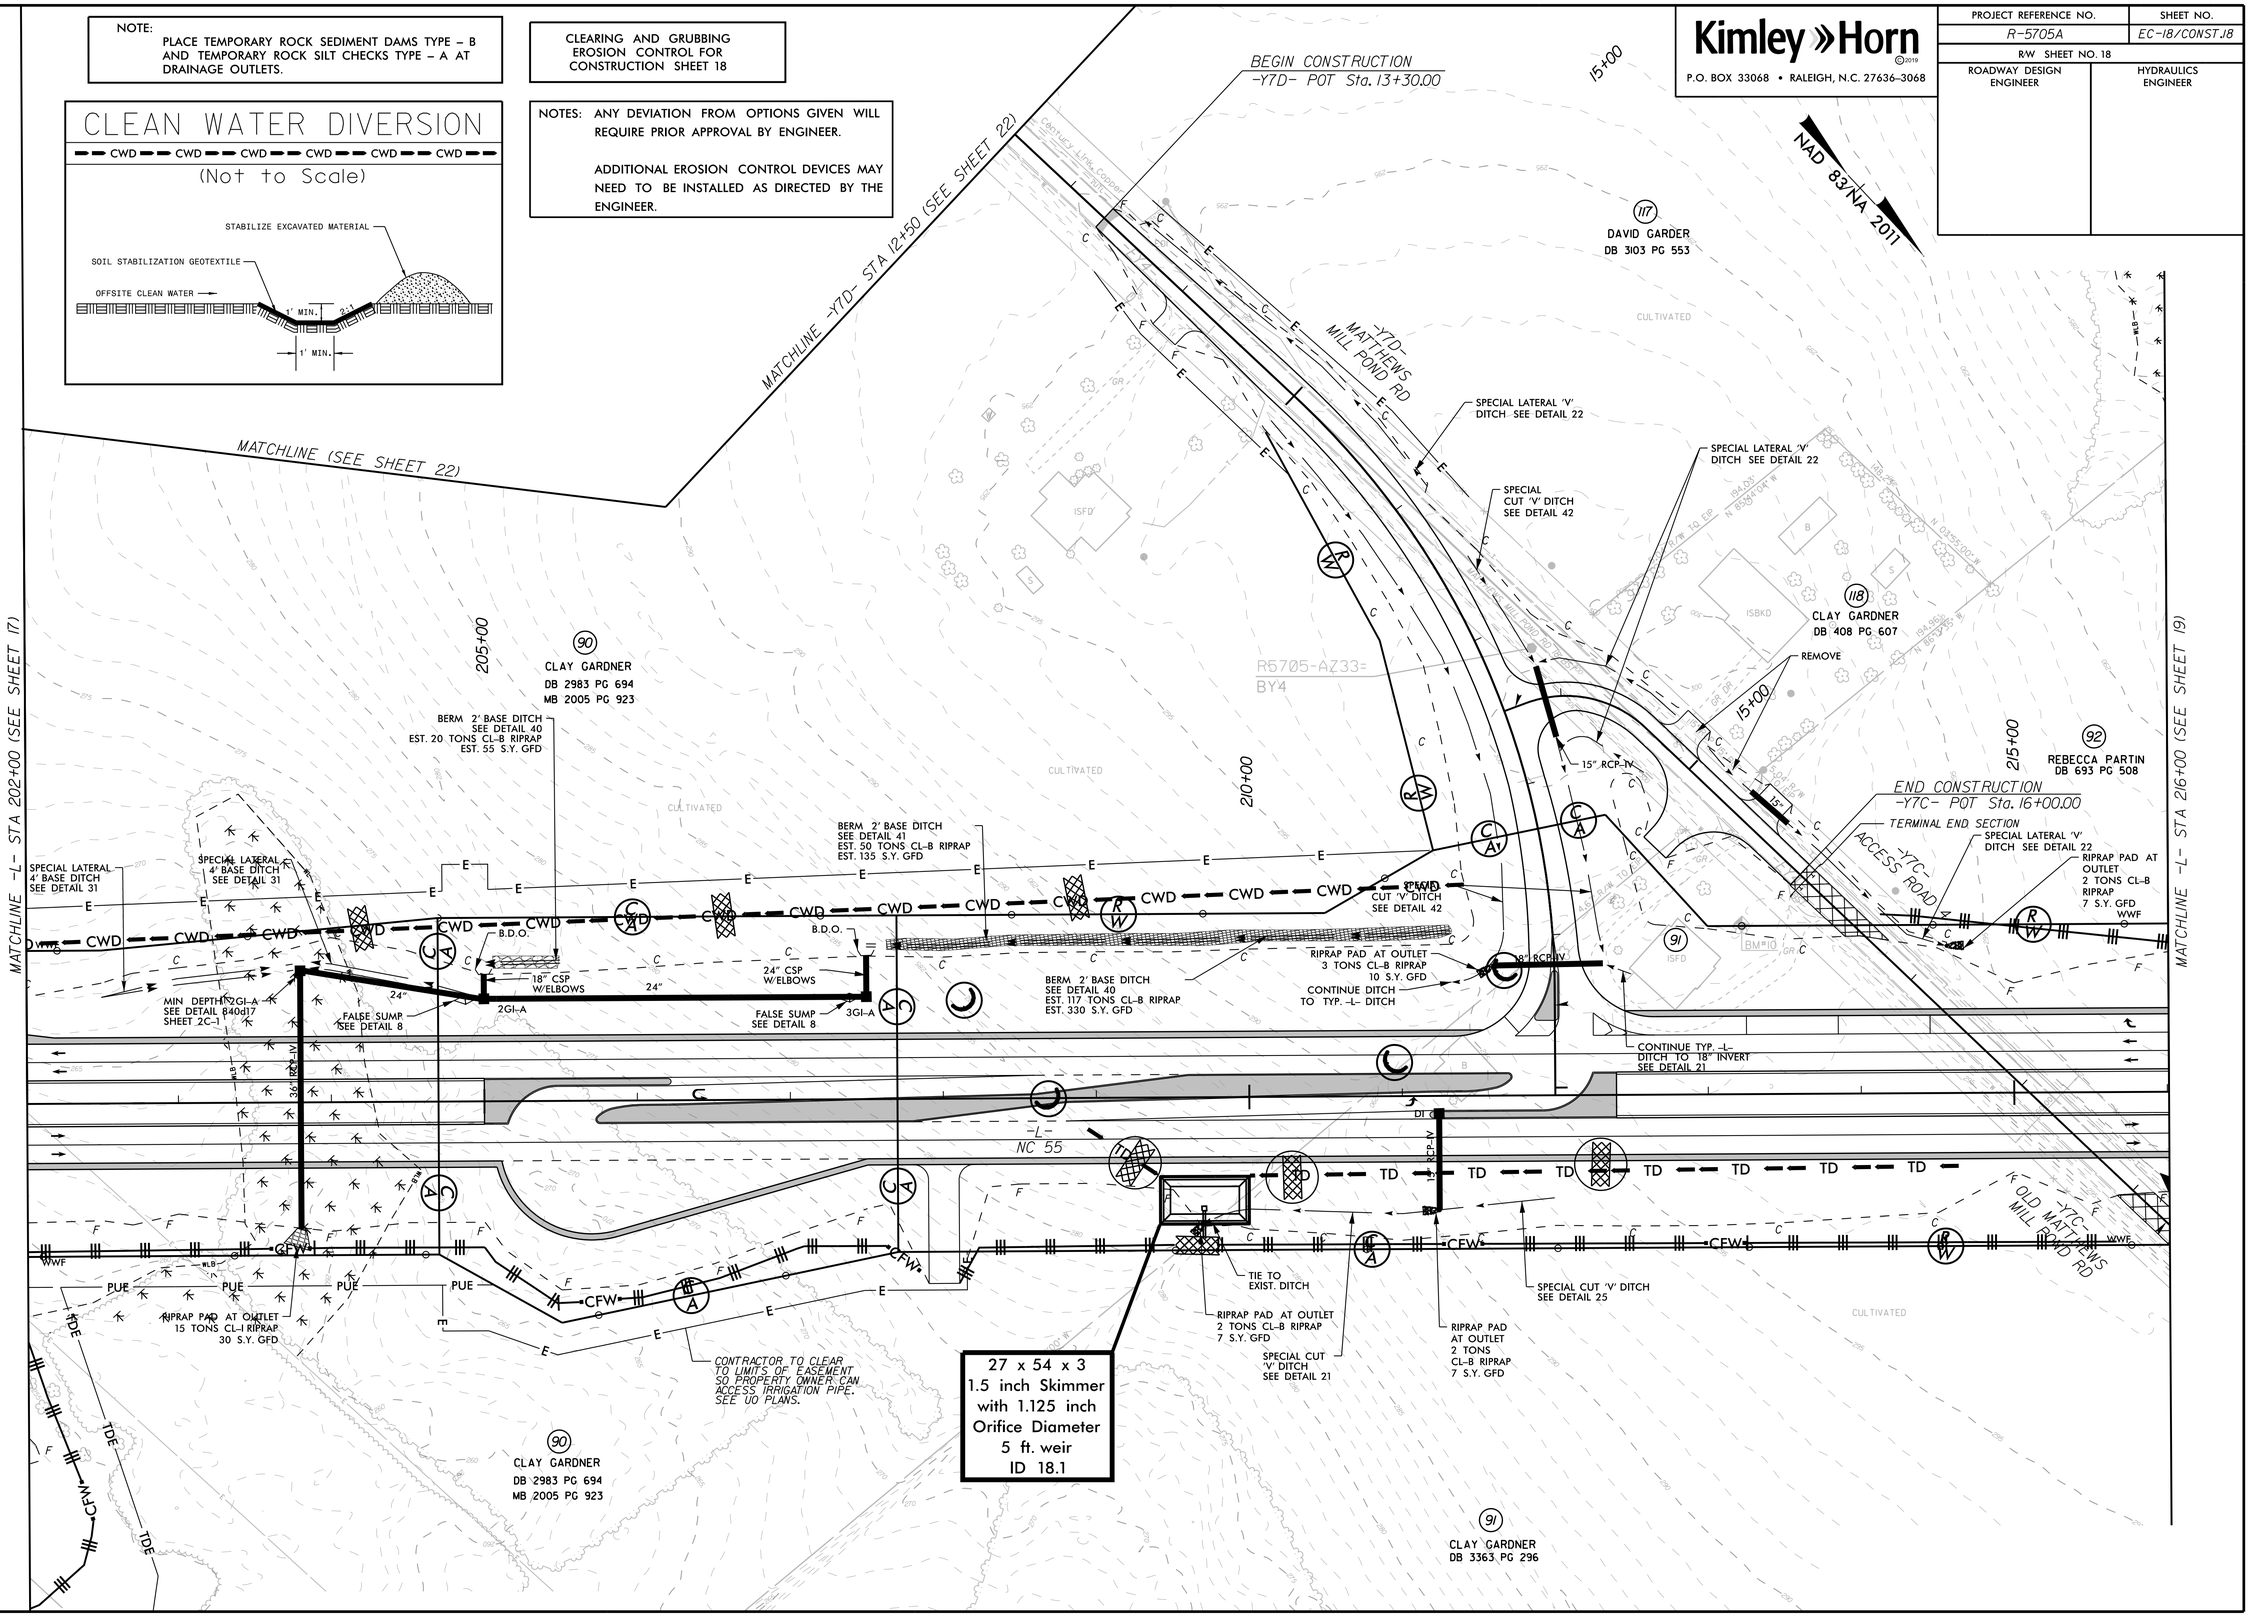
PROJECT REFERENCE NO.	SHEET NO.
R-5705A	EC-18/CONST.18
R/W SHEET NO. 18	
ROADWAY DESIGN ENGINEER	HYDRAULICS ENGINEER