DocuSign Envelope ID: 1A69DF2A-65DA-4A90-B3E4-DB10E62997D6

ROUNDABOUT –RA2– DETAIL

PROJECT REFERENCE NO.	SHEET NO.
C-5621	2B-3

ROADWAY DESIGN ENGINEER

NORTH CAROLINA PROFESSIONAL SEAL 030952 ENGINEER JENNIFER D FARINO

9/20/2023

DOCUMENT NOT CONSIDERED FINAL UNLESS ALL SIGNATURES COMPLETED

RS&H 1520 SOUTH BOULEVARD, SUITE 200 CHARLOTTE, NC 28203 NC FIRM LICENSE No: F-0493

NAD 83/NA 2007

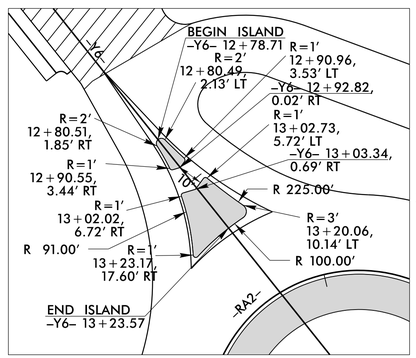

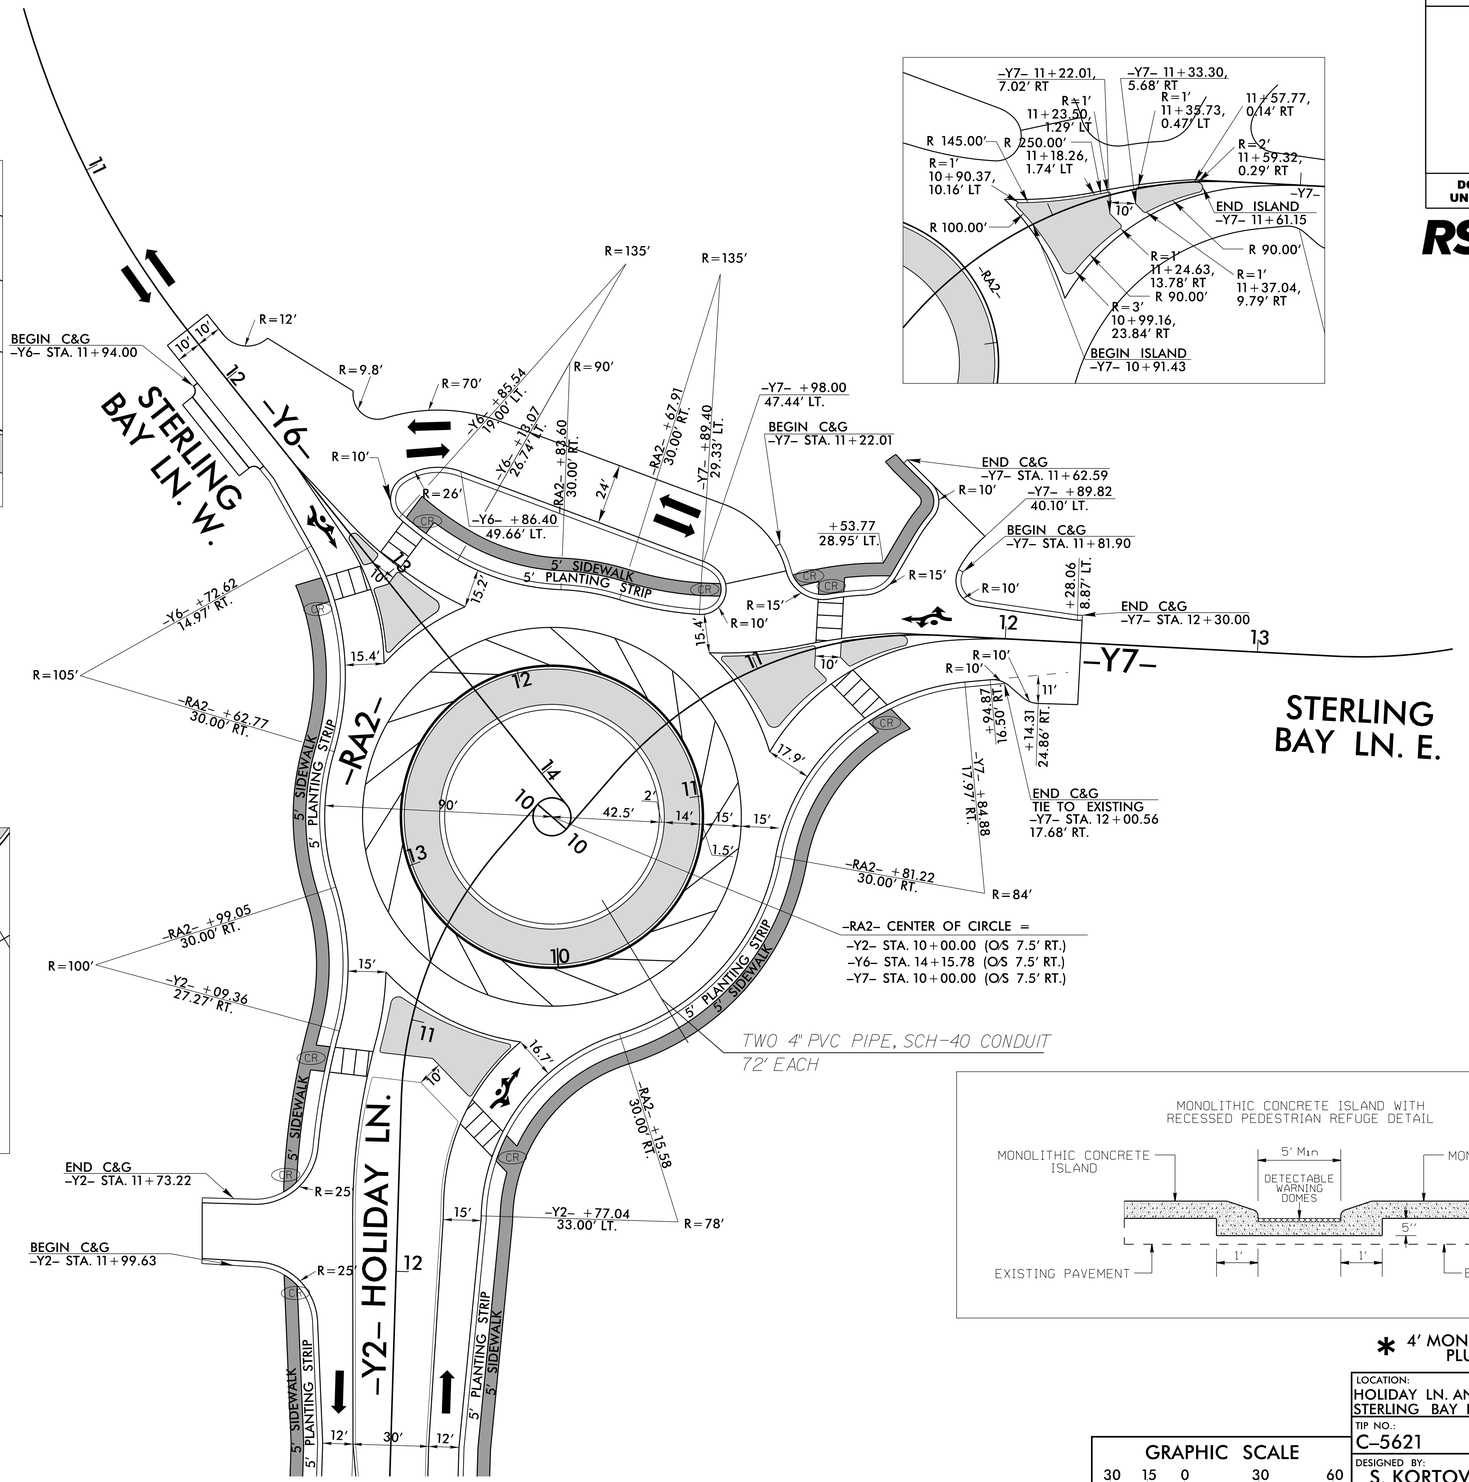

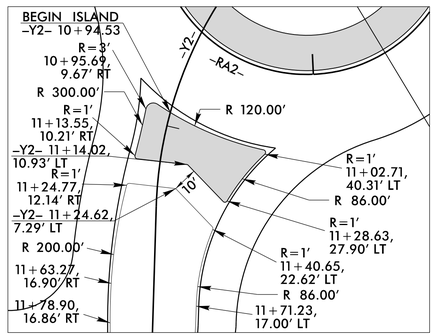

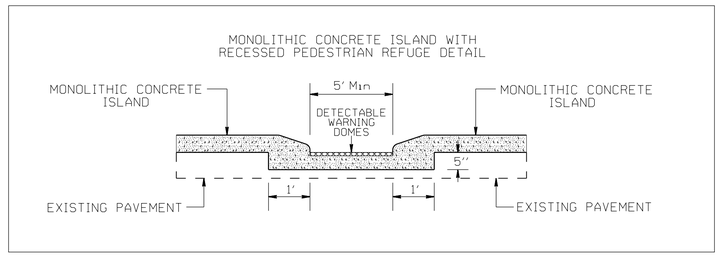

* 4′ MONOLITHIC CONCRETE ISLAND PLUS 1.0′ WIDTH TO EOT

GRAPHIC SCALE
30 15 0 30 60
PLANS

LOCATION: HOLIDAY LN. AND STERLING BAY LN. INTERSECTION	
TIP NO.: C–5621	COUNTY: MECKLENBURG
DESIGNED BY: S. KORTOVICH, PE	
CHECKED BY: J. FARINO, PE	DATE: 3/14/2023

18-SEP-2023 14:15
R:\Roadway Proj\C5621_Rdy_RA2_detail_2B3.dgn
$$$$USERNAME$$$$