DocuSign Envelope ID: D024C620-ED32-4B04-A7F3-DFB40011D7D8

PROJ. REFERENCE NO.	SHEET NO.
R-3833C	TMP-17

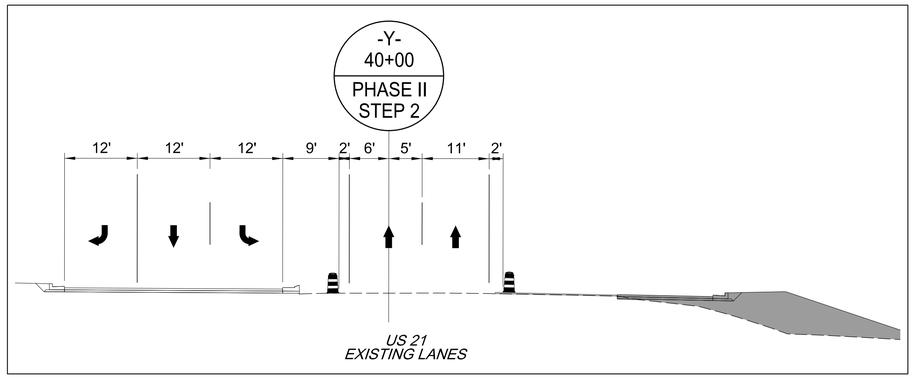

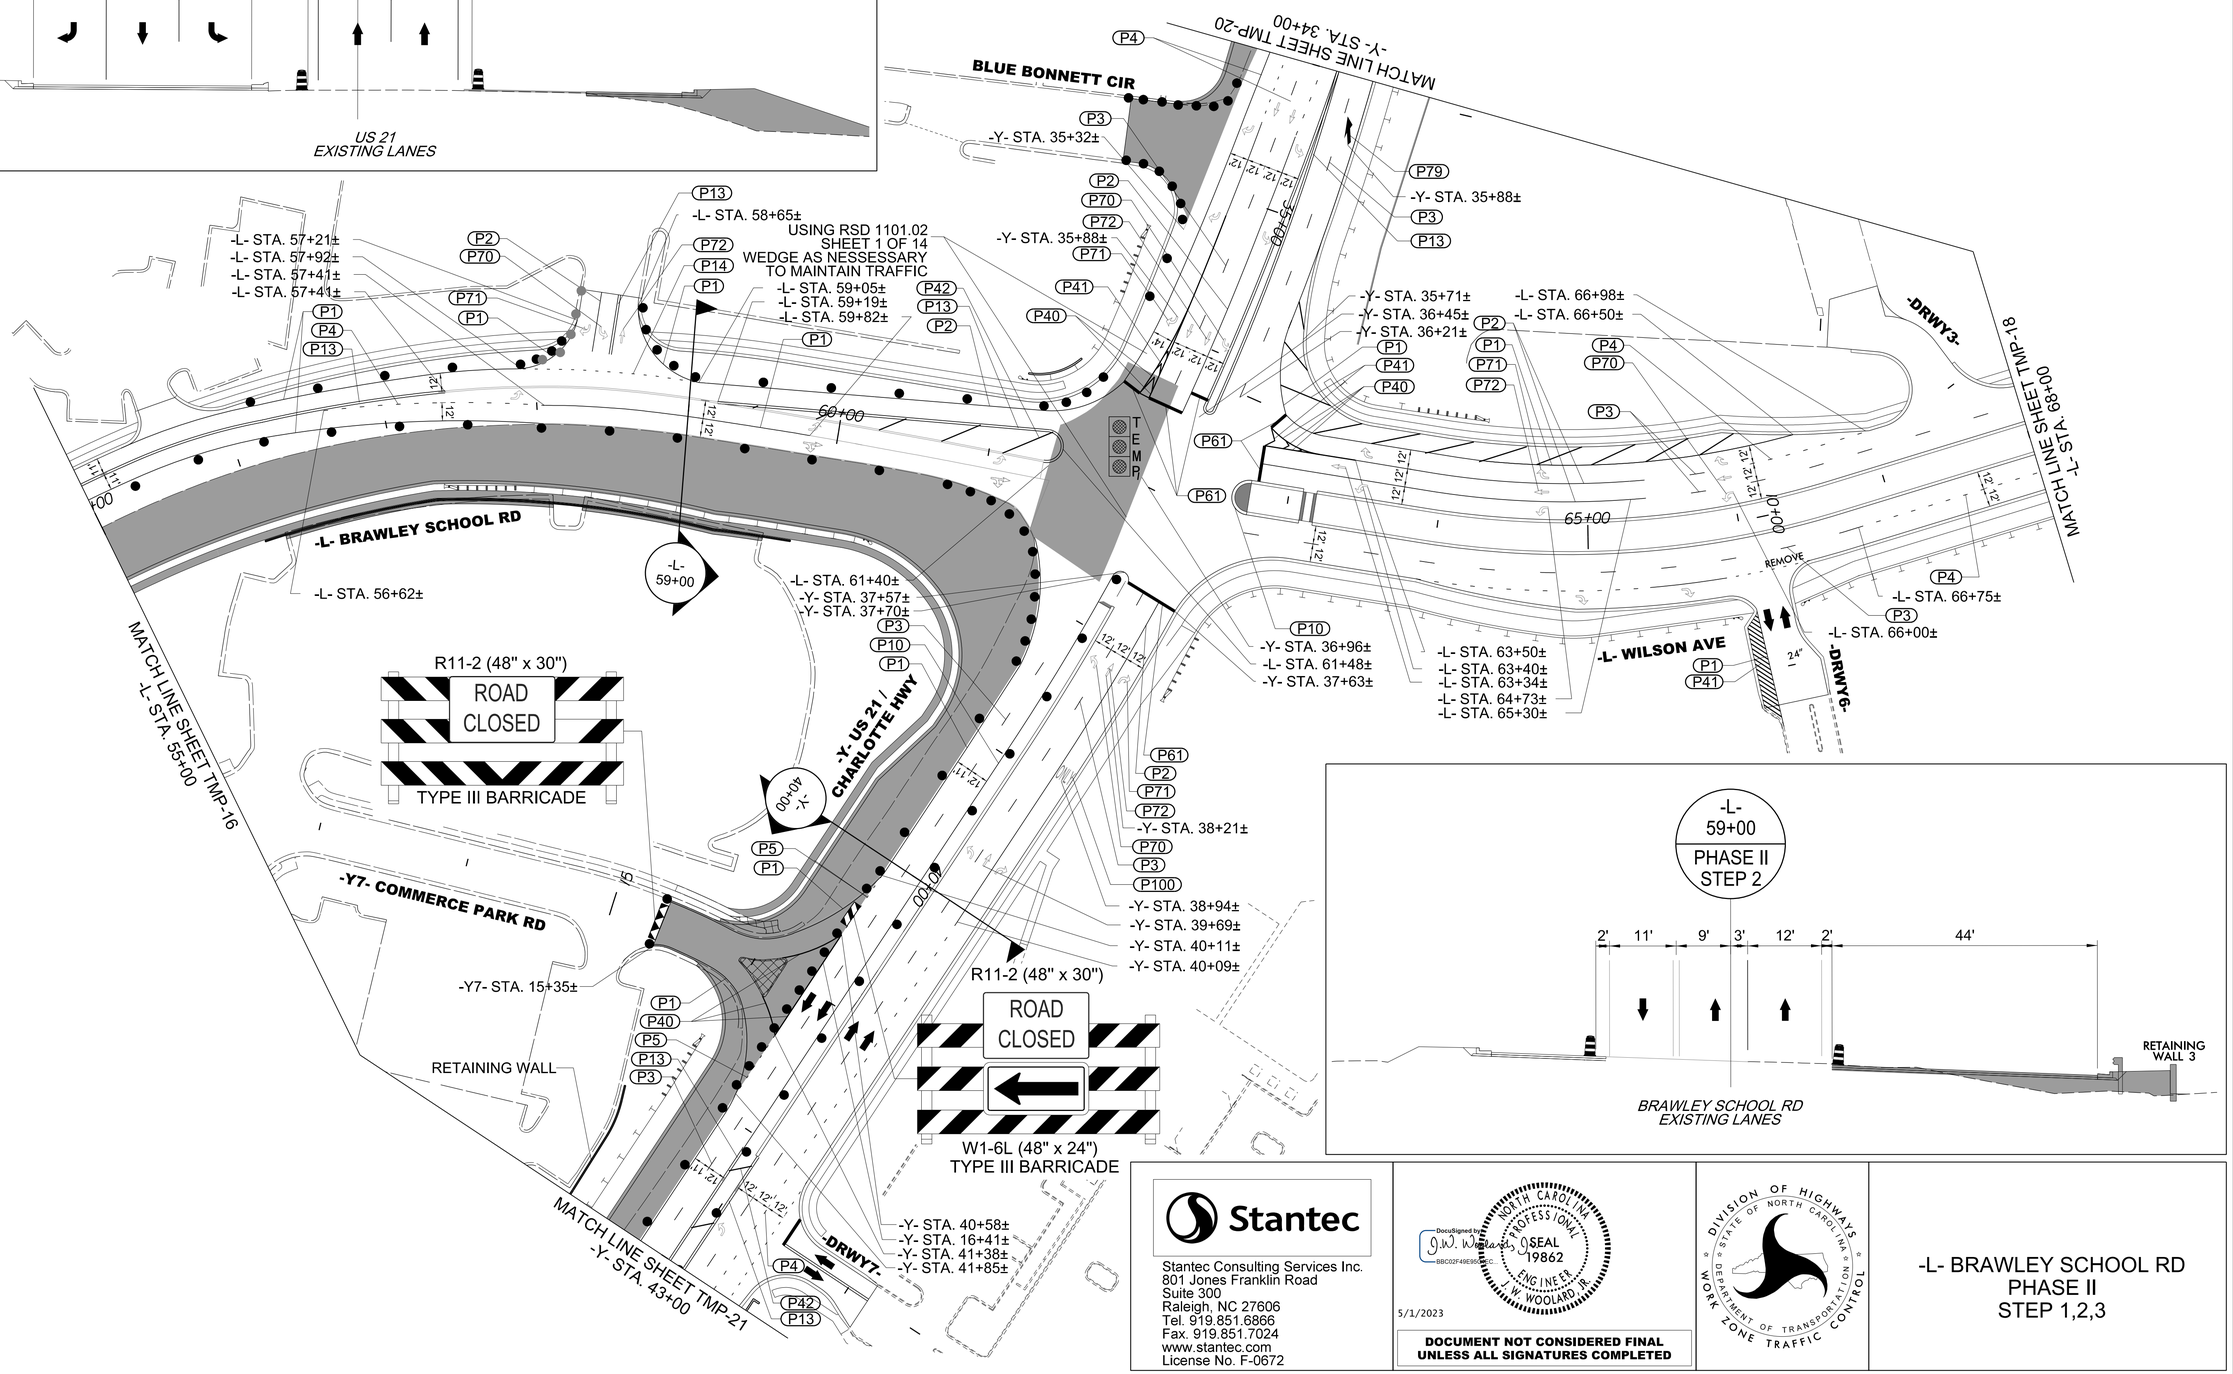

Stantec

Stantec Consulting Services Inc.
801 Jones Franklin Road
Suite 300
Raleigh, NC 27606
Tel. 919.851.6866
Fax. 919.851.7024
www.stantec.com
License No. F-0672

DocuSigned by: J.W. Woolard, Jr. BBC02F49E95C4EC...
NORTH CAROLINA PROFESSIONAL SEAL 19862 ENGINEER J.W. WOOLARD, JR.
5/1/2023

DOCUMENT NOT CONSIDERED FINAL UNLESS ALL SIGNATURES COMPLETED

DIVISION OF HIGHWAYS · STATE OF NORTH CAROLINA · DEPARTMENT OF TRANSPORTATION · WORK ZONE TRAFFIC CONTROL

-L- BRAWLEY SCHOOL RD
PHASE II
STEP 1,2,3

5/1/2023
U:\Traffic\Transportation Management Plan\TCP\PLAN SHEETS\R-3833C_TMP_17_PHASE 2.dgn
angood