DocuSign Envelope ID: C83586657-A8B1-4217-AC77-9D14EA855534

	CURB RAMP STATIONS	CURB RAMP TYPE
1	-DRWY4- STA 11+07+/-	TYPE 3 MODIFIED
2	-DRWY4- STA 11+08+/-	TYPE 3 MODIFIED

TIP NO.	SHEET NO.
R-3833C	PMP-6

APPROVED: Betsy L. Watson (DocuSigned by: 35E67BB34F8743F...)

DATE: 4/28/2023

SEAL

NORTH CAROLINA PROFESSIONAL SEAL 29449 ENGINEER BETSY L. WATSON

DOCUMENT NOT CONSIDERED FINAL UNLESS ALL SIGNATURES COMPLETED

Stantec

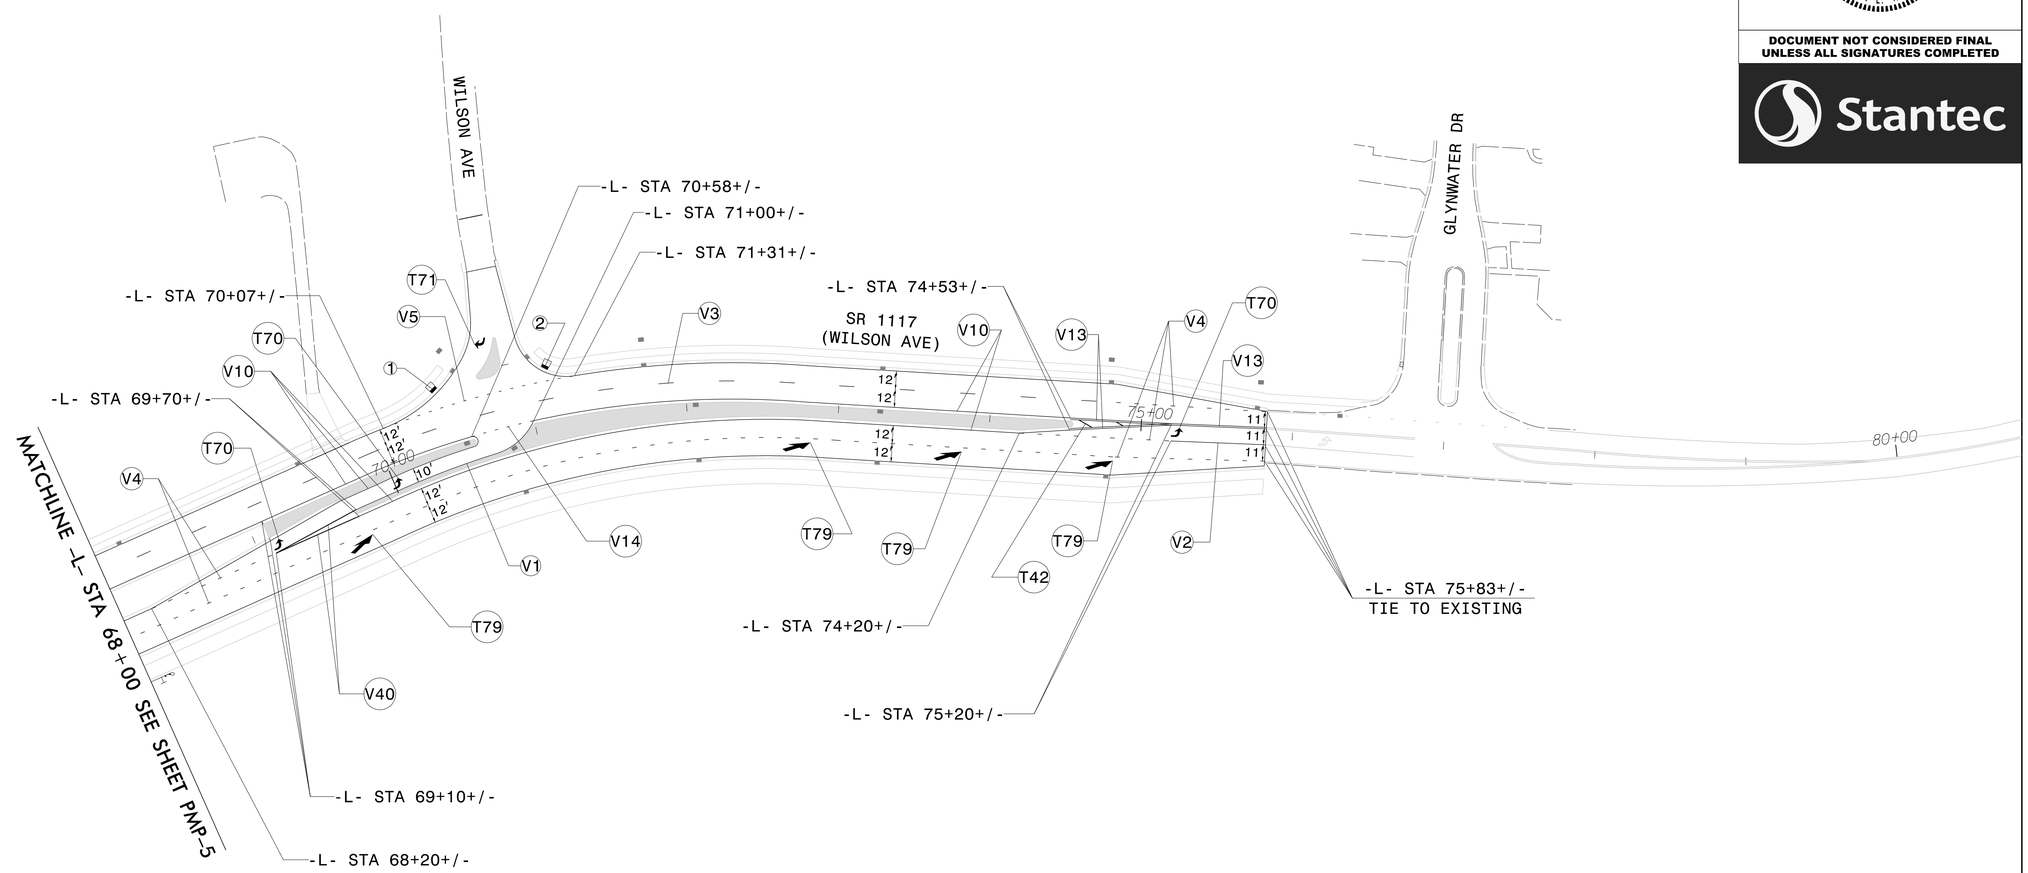

POLYUREA PAVEMENT MARKING LEGEND
V1 WHITE EDGELINE (4")
V2 WHITE SOLID LANE LINE (4")
V3 10 FT WHITE SKIP (4")
V4 3 FT-9 FT/SP WHITE MINISKIP (4")
V5 2 FT-6 FT/SP WHITE MINISKIP (4")
V10 YELLOW EDGELINE (4")
V13 YELLOW DOUBLE CENTER (4")
V14 2 FT-6 FT/SP YELLOW MINISKIP (4")
V40 WHITE GORELINE (8")

THERMOPLASTIC PAVEMENT MARKING LEGEND	
T42 YELLOW DIAGONAL (8")	T70 LEFT TURN ARROW
	T71 RIGHT TURN ARROW
	T79 MERGE ARROW

PAVEMENT MARKING DETAIL

$$$$$$SYSTIME$$$$$$
$$$$$$DGN$$$$$$$$$$$$$$$$$$$$$$$$$$$$
$$$$$$USERNAME$$$$