UTILITIES BY OTHERS

NOTE:
ALL PROPOSED UTILITY WORK SHOWN ON THIS SHEET WILL BE DONE BY OTHERS. NO PAYMENT WILL BE MADE TO THE CONTRACTOR FOR PROPOSED UTILITY WORK SHOWN ON THIS SHEET.

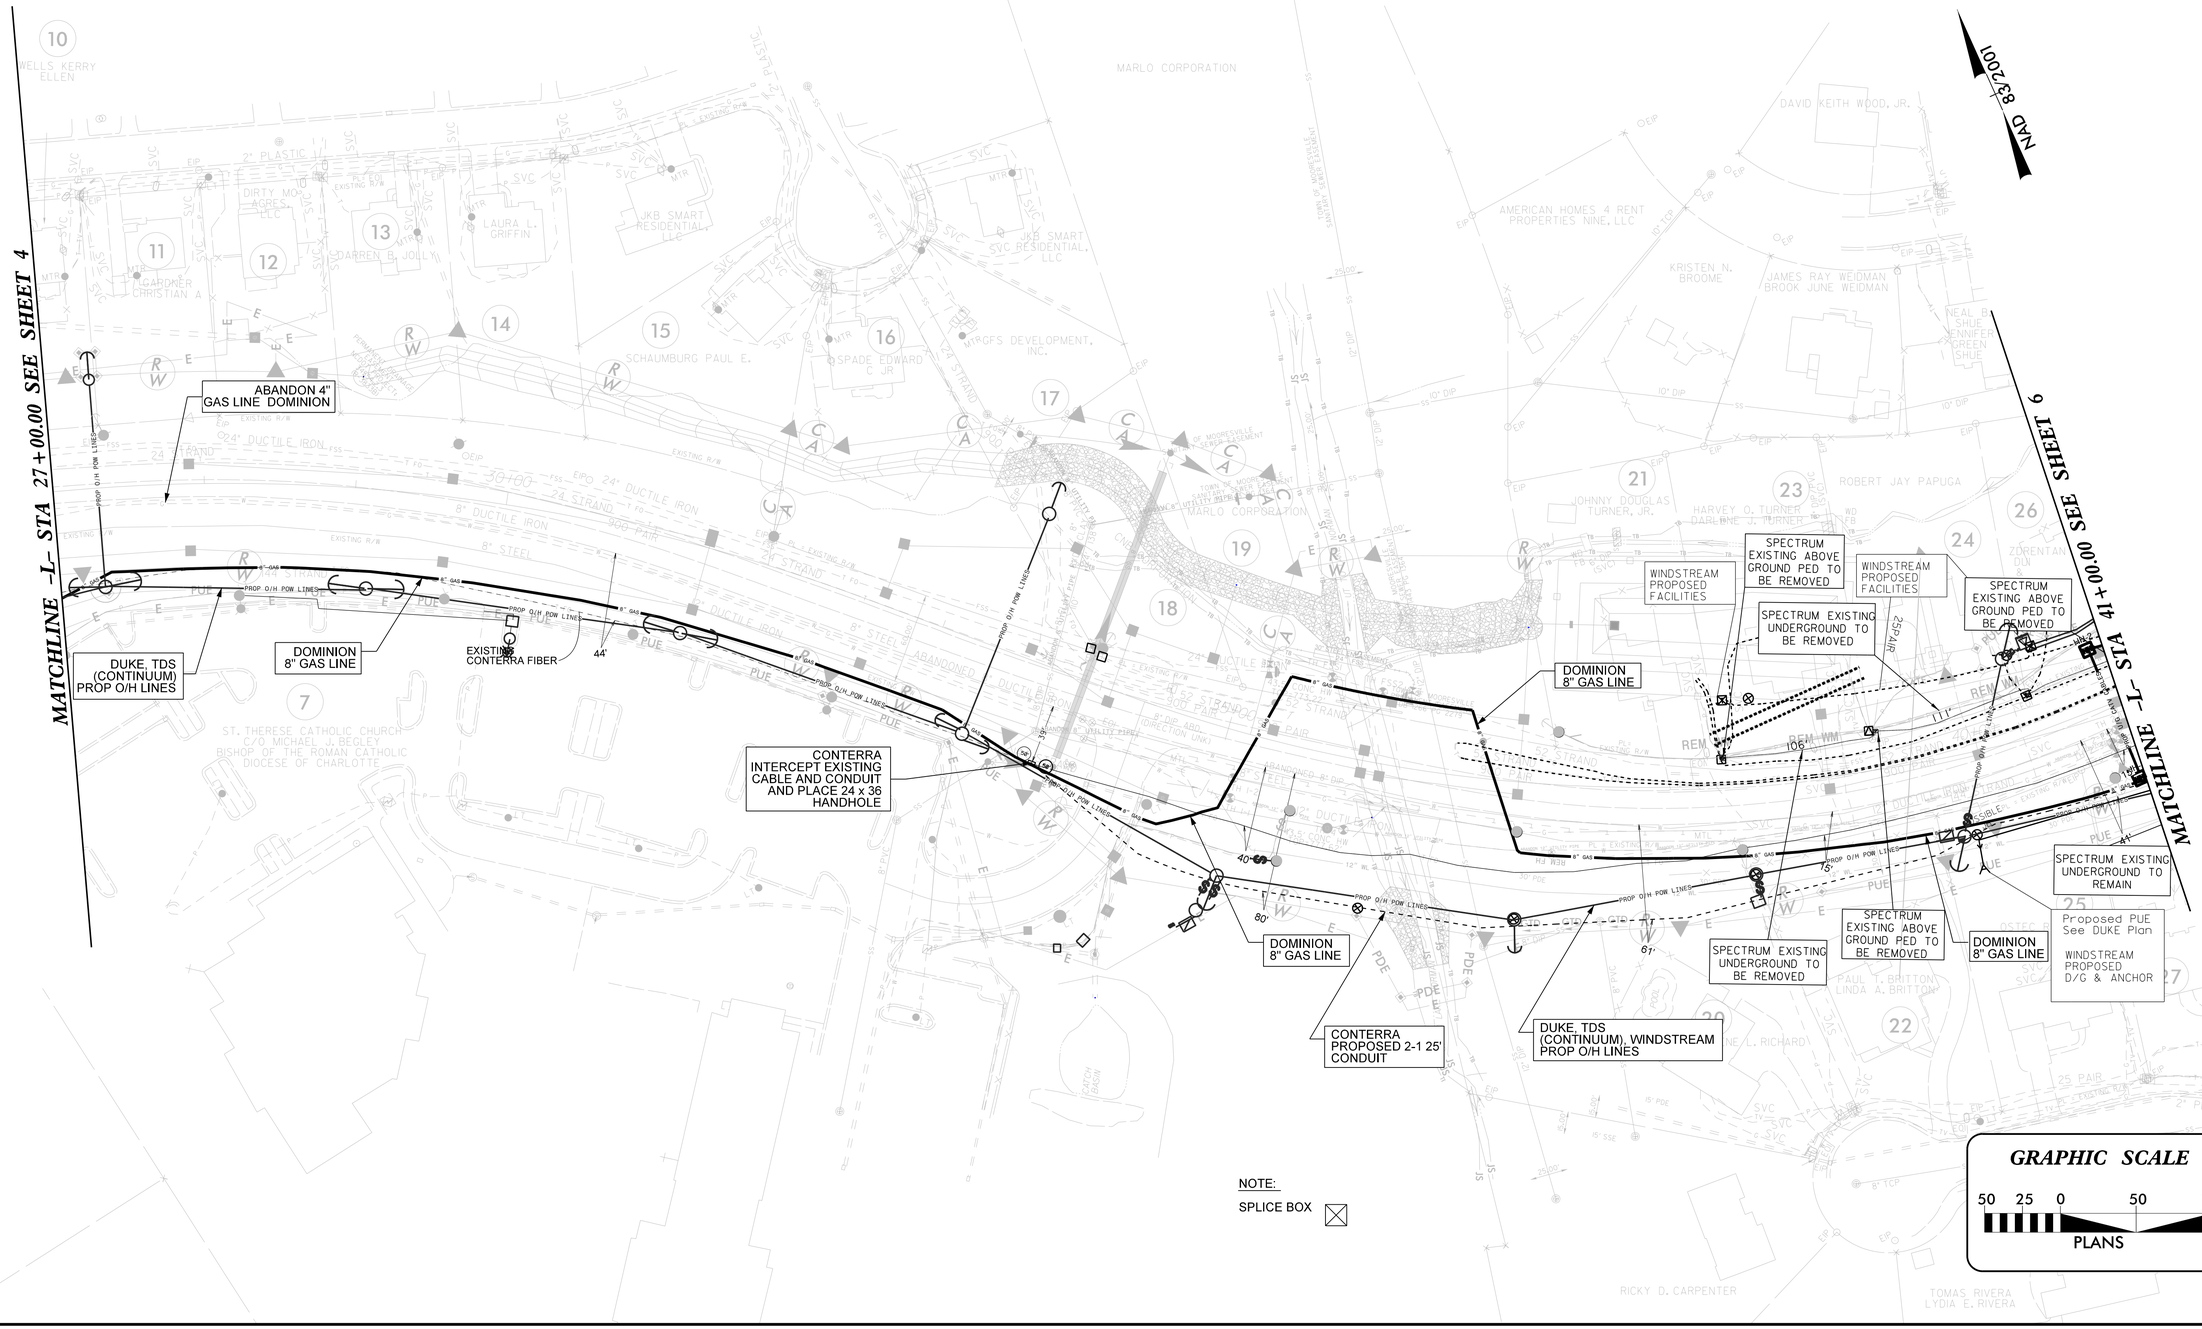

NOTE:
SPLICE BOX ⊠

Stantec

North Carolina 811 www.nc811.org

© 01/2022

NO.	REVISIONS	ENG.	DATE
0	ISSUED FOR PERMITS	-	XX/XX/2022

PROJECT NAME: NCDOT PROJECT R-3833C

DRAWING TITLE: DISTRIBUTION CROSSING PERMIT DETAIL DRAWINGS

DRAWN BY:	GMM
CHECKED BY:	MRB
APPROVED BY:	XXX
DATE:	05/13/22
SCALE:	AS NOTED
FILE NUMBER:	
SHEET:	U0-05

THIS SHEET CORRESPONDS TO ROADWAY SHEET No.