PROJECT REFERENCE NO.	SHEET NO.
2024CPT.09.01.10291 2024CPT.09.02.20291	7

Map#9 Farmer Rd SR1001
From NC109 to Randolph County line
Mill 0-11/2" incidental milling beginning, end and a all SR intersections
Pave 11/2" S9.5B

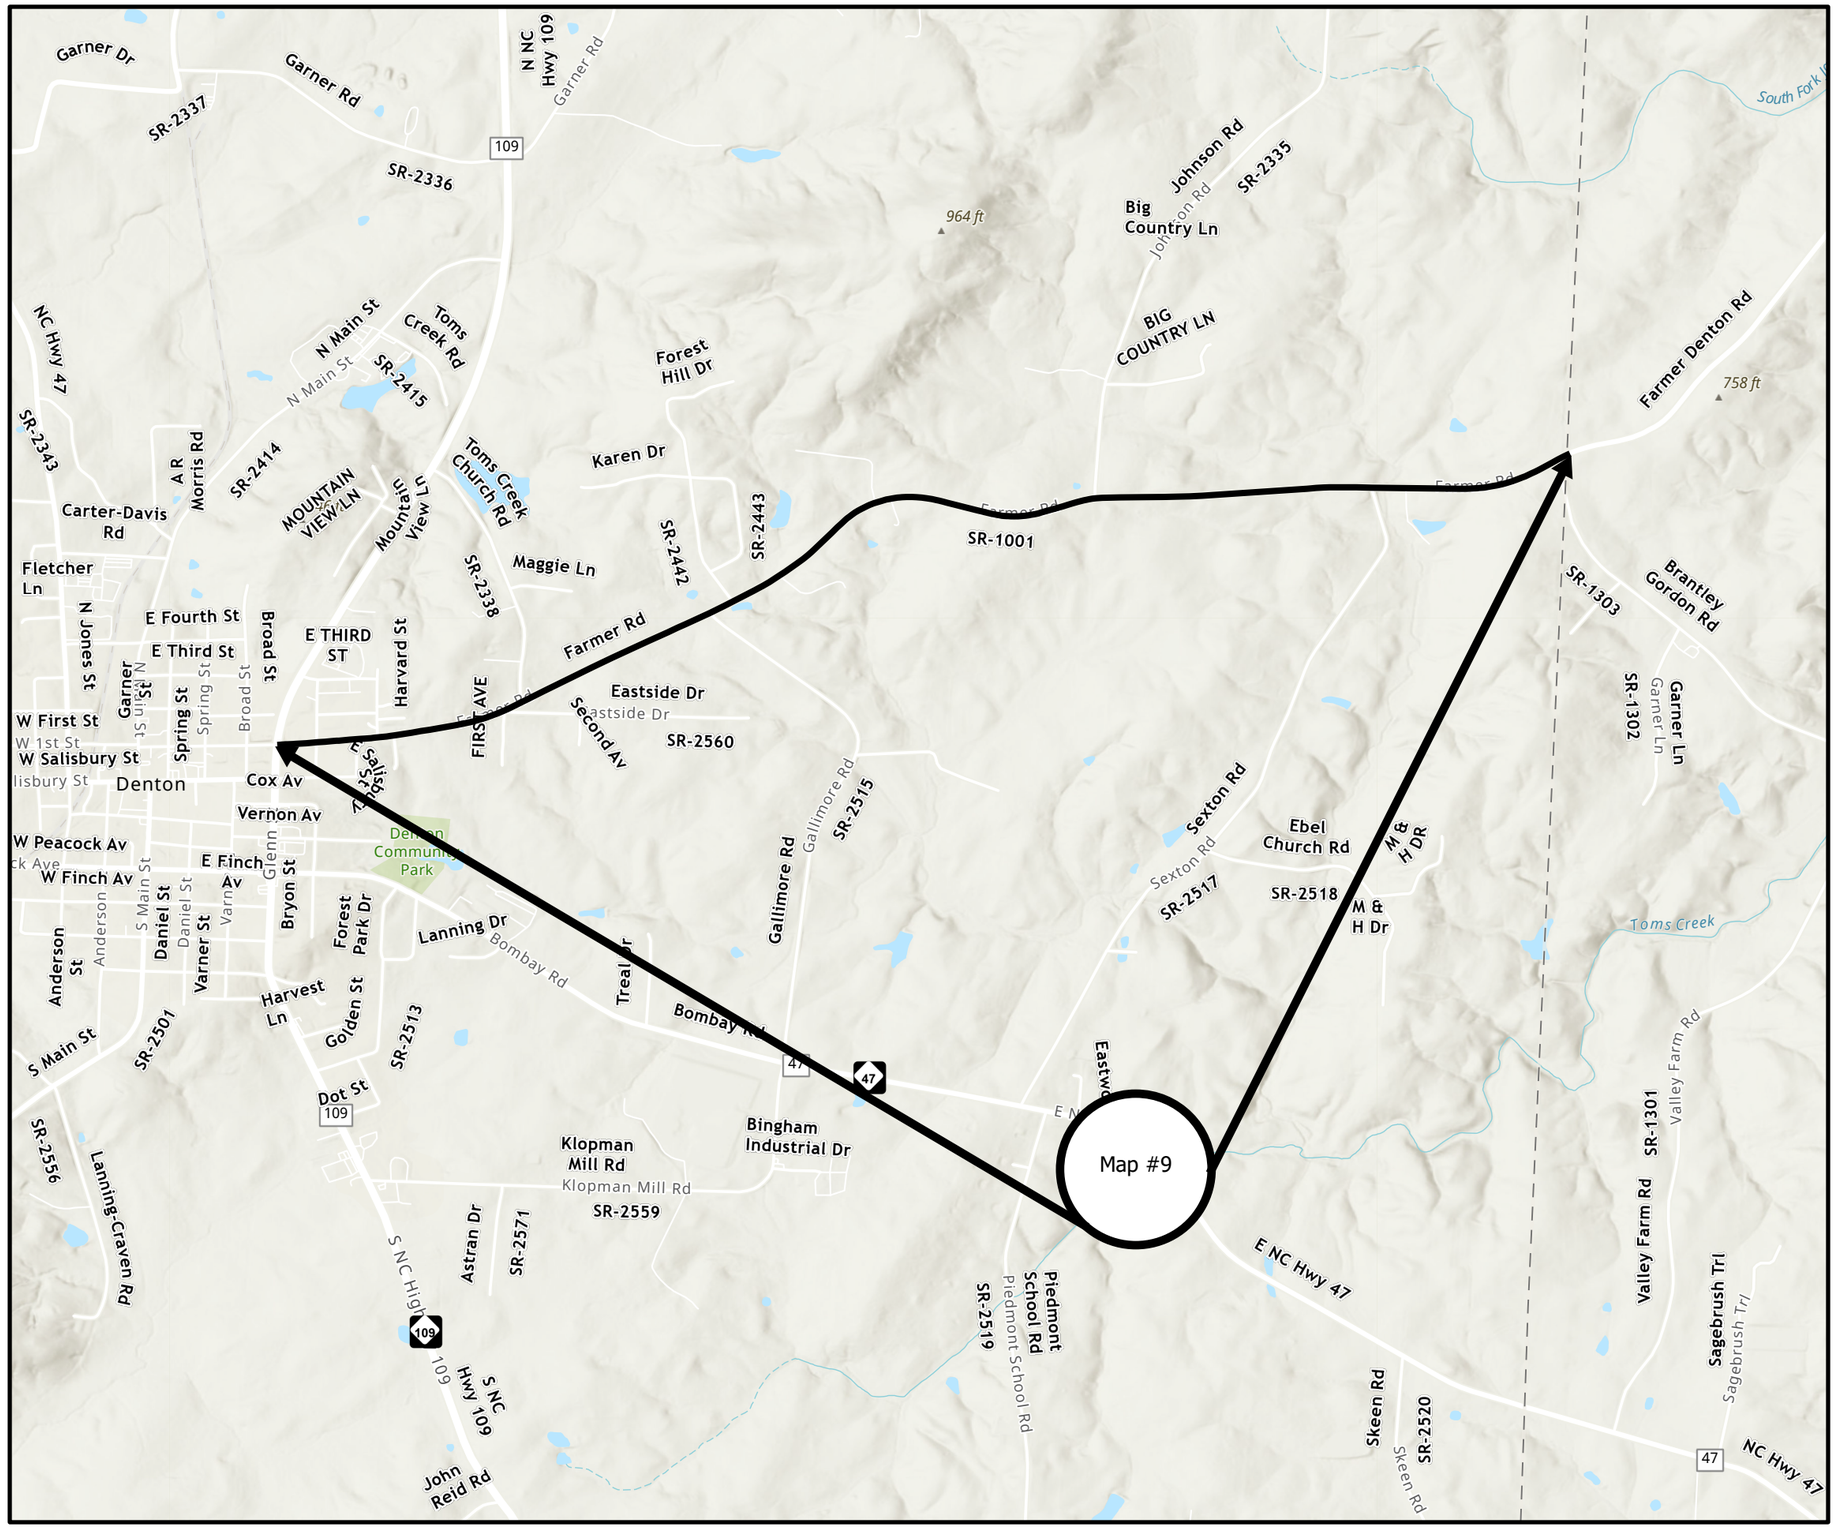

Legend

Davidson2024

N

DAVIDSON COUNTY

NORTH CAROLINA