PROJECT REFERENCE NO.	SHEET NO.
2024CPT.09.01.10291 2024CPT.09.02.20291	9

Map#11 N Main St SR2414
From NC47 to NC109
Mill 0-3" or to 11/2" below curb line entire width in curb section
Mill 0-11/2" incidental milling beginning, end and at all SR intersections
Pave 11/2" S9.5B

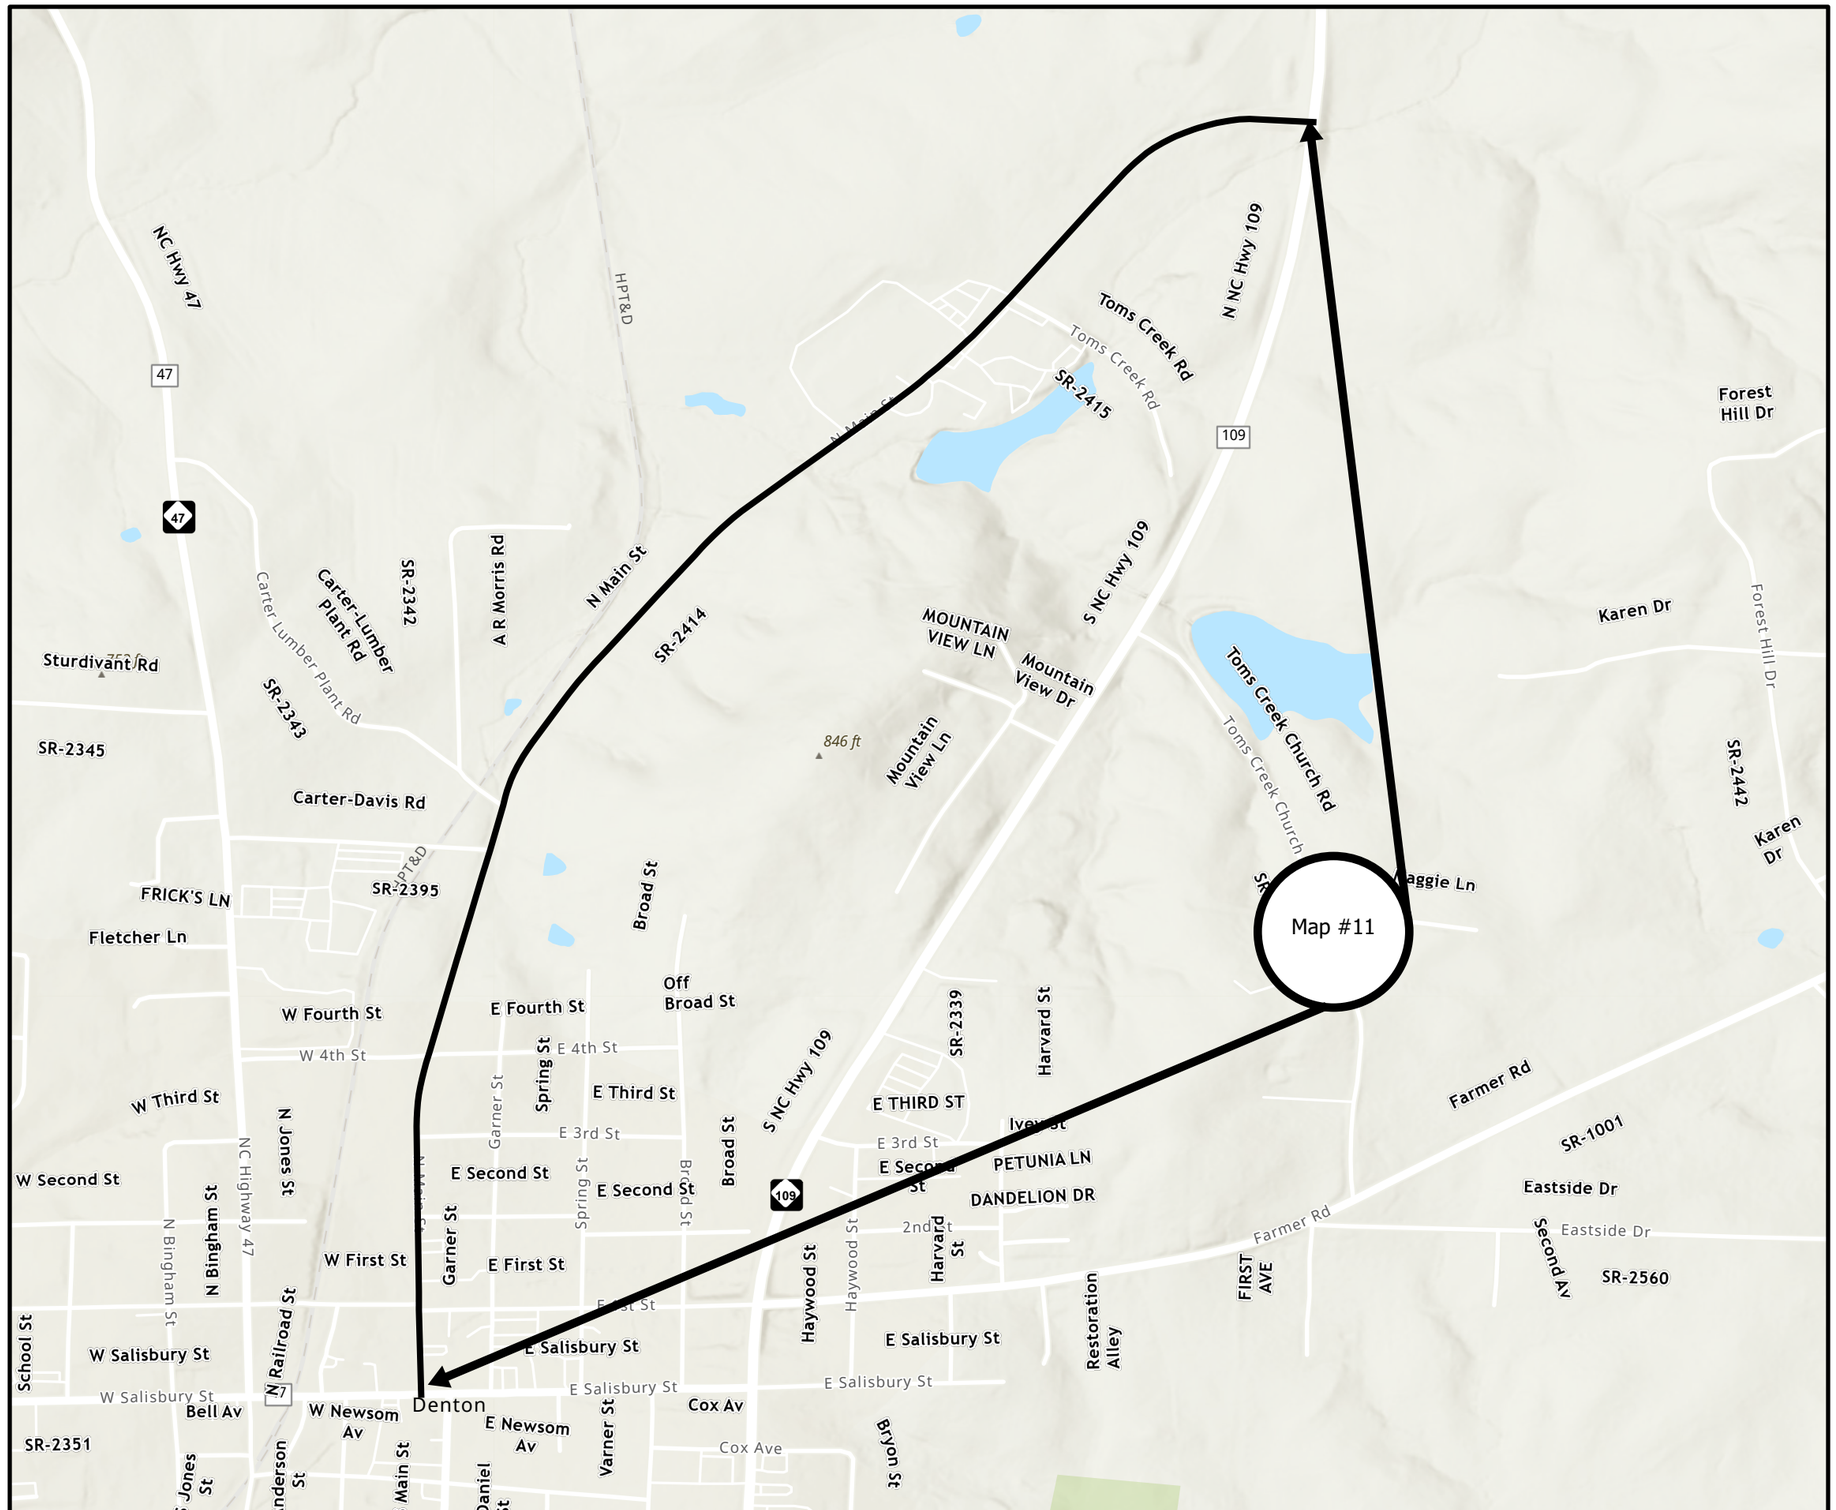

Legend

Davidson2024

N

DAVIDSON COUNTY

NORTH CAROLINA