DocuSign Envelope ID: FD186A26-E739-4C1D-8273-BDD7004E2D64

8/17/99

REVISIONS

PROJECT REFERENCE NO.	SHEET NO.
U-5824	6
R/W SHEET NO.	

ROADWAY DESIGN ENGINEER
9/15/2023
NORTH CAROLINA PROFESSIONAL SEAL 046981 ENGINEER FAITH E. JAPINKE
DocuSign Envelope ID: 1A0A0A0A-0A0A-0A0A-0A0A-0A0A0A0A0A0A
Faith E. Japinke

HYDRAULICS ENGINEER
9/15/2023
NORTH CAROLINA PROFESSIONAL SEAL 054713 ENGINEER HE YANG
DocuSign Envelope ID: 1A0A0A0A-0A0A-0A0A-0A0A-0A0A0A0A0A0A
He Yang

DOCUMENT NOT CONSIDERED FINAL UNLESS ALL SIGNATURES COMPLETED

Prepared in the Office of: SUMMIT DESIGN AND ENGINEERING SERVICES
NC FIRM LICENSE No: P-0339
320 Executive Ct.
Hillsborough, NC 27278
(919) 732-3883
(919) 732-6676 (FAX)

FOR -L- PROFILE, SEE SHEET 13
FOR -Y5- PROFILE, SEE SHEET 17

NAD 83/2011

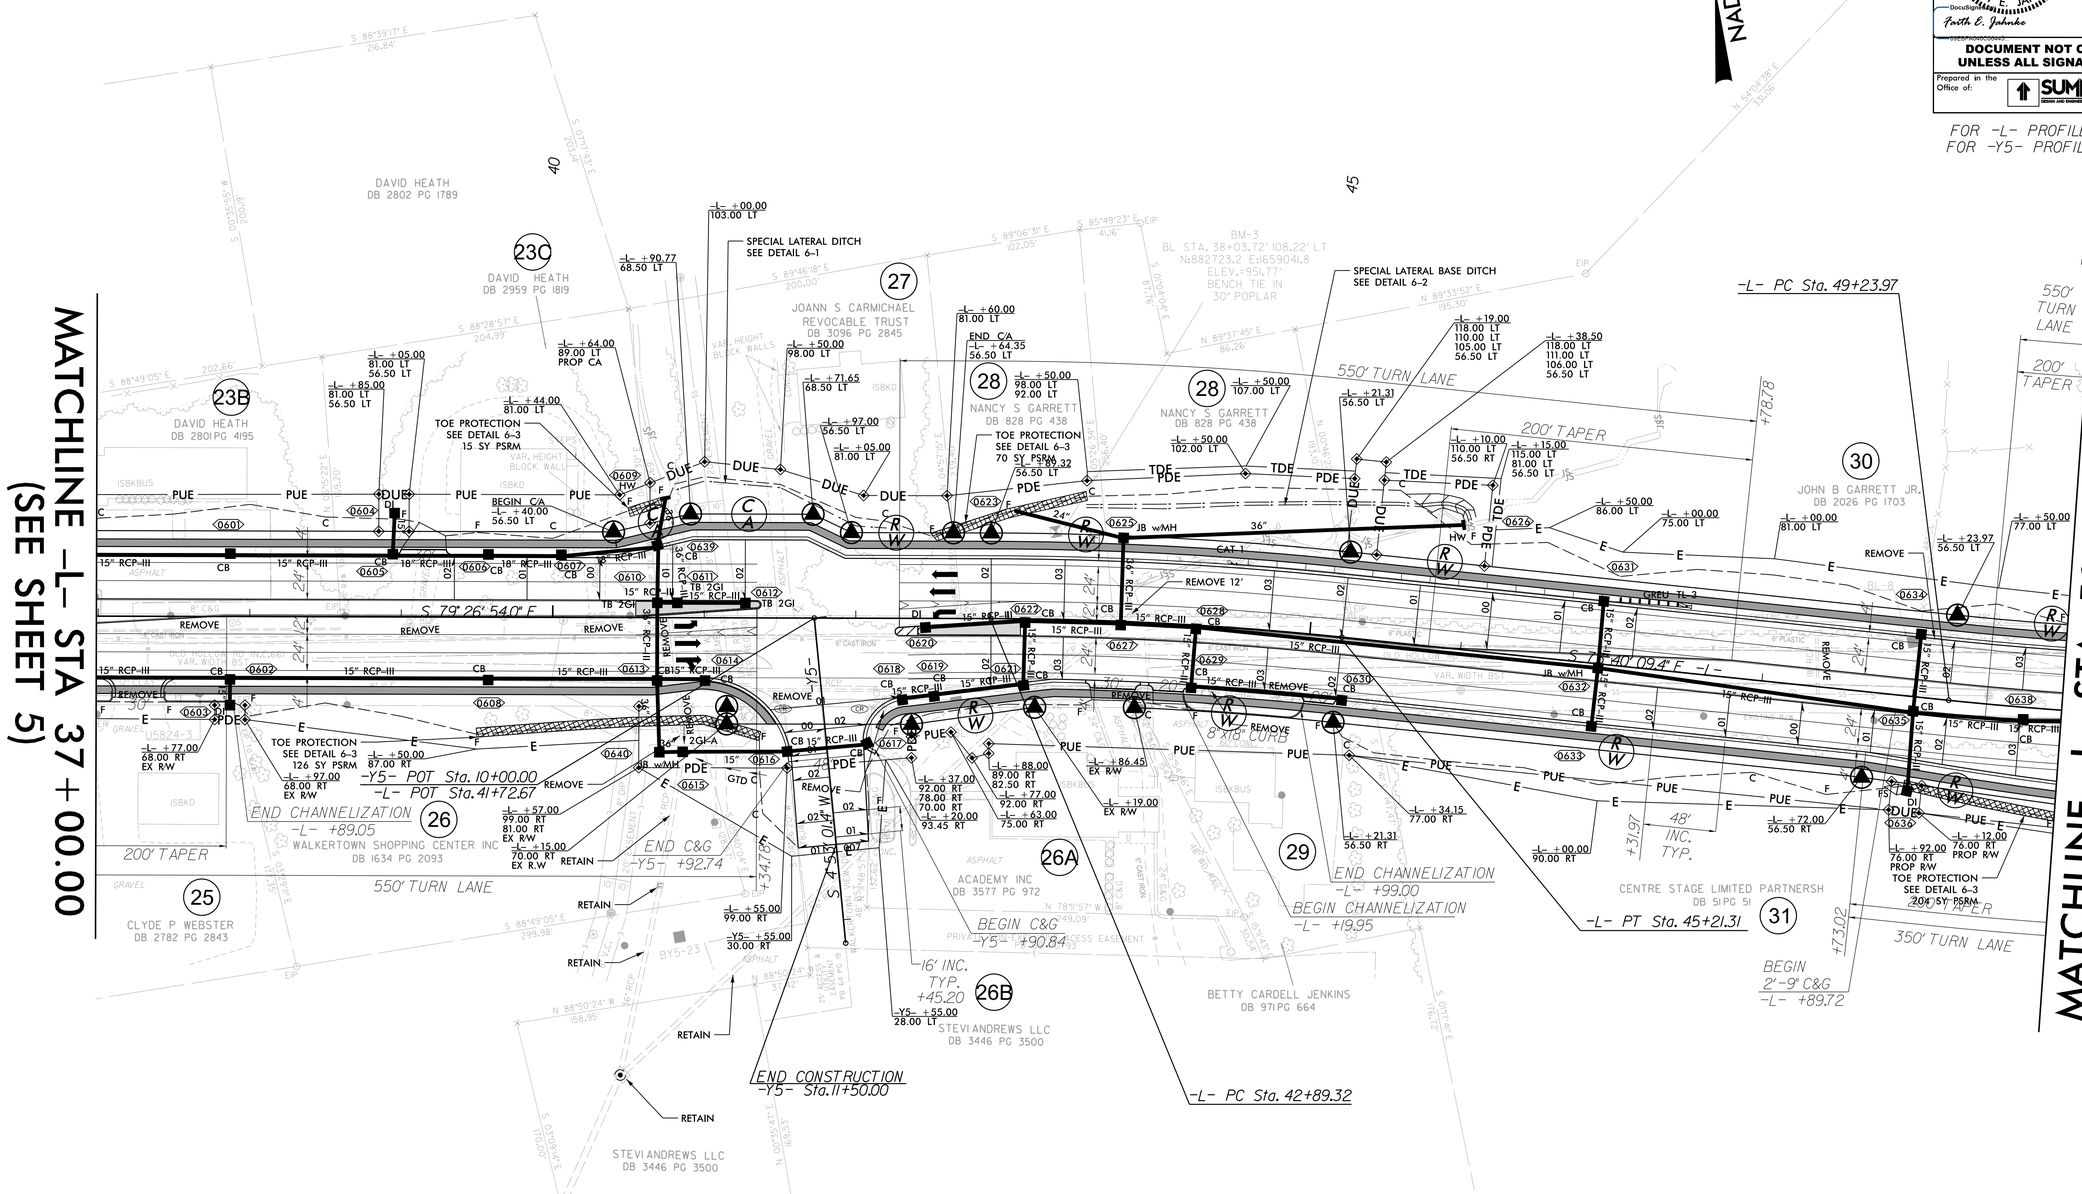

DETAIL 6-1
SPECIAL LATERAL DITCH
(Not to Scale)

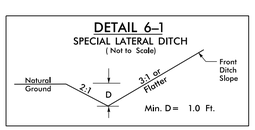

FROM STA. 40+80 TO STA. 42+20 -L- LT

DETAIL 6-2
SPECIAL LATERAL BASE DITCH
(Not to Scale)

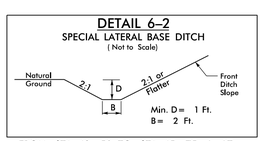

FROM STA. 43+50 TO STA. 45+75 -L- LT

DETAIL 6-3
TOE PROTECTION
(Not to Scale)

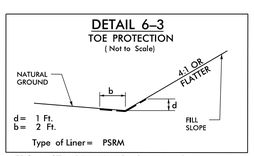

FROM STA. 39+50 TO STA. 41+67 -L- RT
FROM STA. 49+00 TO STA. 52+00 -L- RT
FROM STA. 40+49 TO STA. 40+70 -L- LT
FROM STA. 42+49 TO STA. 43+52 -L- LT

06-SEP-2023 15:47
U5824_R2023_sht6.dgn
faith_japinke