DocuSign Envelope ID: FD186A26-E739-4C1D-8273-BDD7004E2D64

Prepared in the Office of:
SUMMIT DESIGN AND ENGINEERING SERVICES
NC FIRM LICENSE No: P-0339
320 Executive Ct.
Hillsborough, NC 27278
(919) 732-3883
(919) 732-6676 (FAX)

PROJ. REFERENCE NO.	SHEET NO.
U-5824	TMP-7D

REFERENCE PAVEMENT MARKING PLANS FOR -Y- LINE PAVEMENT MARKING LOCATIONS AND DIMENSIONS NOT OTHERWISE SHOWN.

SEE ROADWAY DETAIL SHEETS FOR TEMPORARY ALIGNMENT INFORMATION.

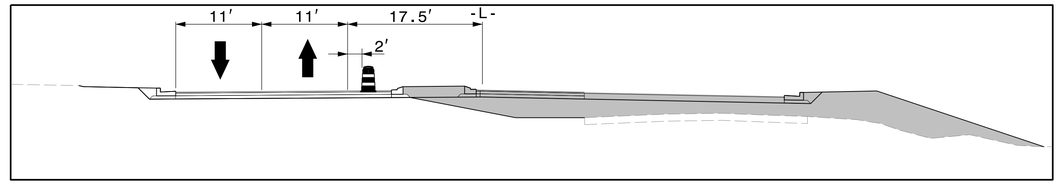

C–C
STA. 40+00

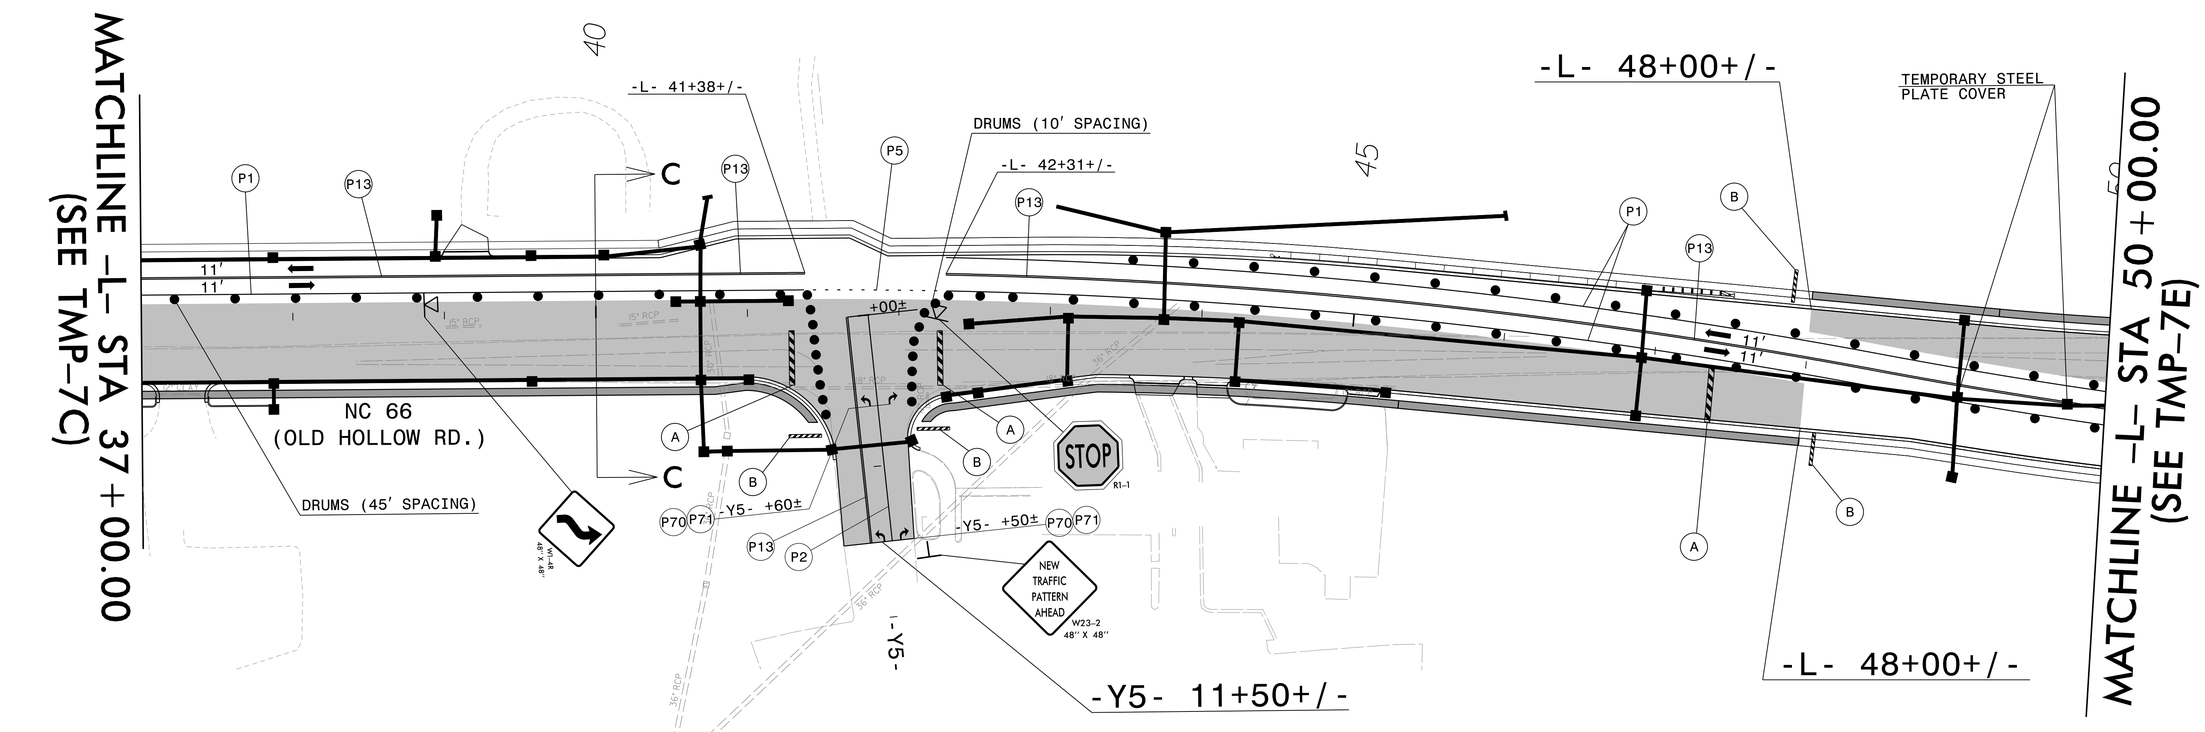

TYPE III BARRICADE
(A)

PEDESTRIAN BARRICADE
(B)

WORK AREA

APPROVED: Faith E. Jahnke
DocuSigned by: 89EBFA046C06445...
DATE: 9/15/2023
SEAL

NORTH CAROLINA PROFESSIONAL SEAL 046981 ENGINEER FAITH E. JAHNKE

DIVISION OF HIGHWAYS
STATE OF NORTH CAROLINA
DEPARTMENT OF TRANSPORTATION
WORK ZONE TRAFFIC CONTROL

DOCUMENT NOT CONSIDERED FINAL UNLESS ALL SIGNATURES COMPLETED

PHASE II DETAIL

15-AUG-2023 14:55
U5824_TC_TMP_7D.dgn
faith.jahnke