DocuSign Envelope ID: FD186A26-E739-4C1D-8273-BDD7004E2D64

Prepared in the Office of:
SUMMIT DESIGN AND ENGINEERING SERVICES
NC FIRM LICENSE No: P-0339
320 Executive Ct.
Hillsborough, NC 27278
(919) 732-3883
(919) 732-6676 (FAX)

PROJ. REFERENCE NO.	SHEET NO.
U-5824	TMP-7E

REFERENCE PAVEMENT MARKING PLANS FOR -Y- LINE PAVEMENT MARKING LOCATIONS AND DIMENSIONS NOT OTHERWISE SHOWN.

SEE ROADWAY DETAIL SHEETS FOR TEMPORARY ALIGNMENT INFORMATION.

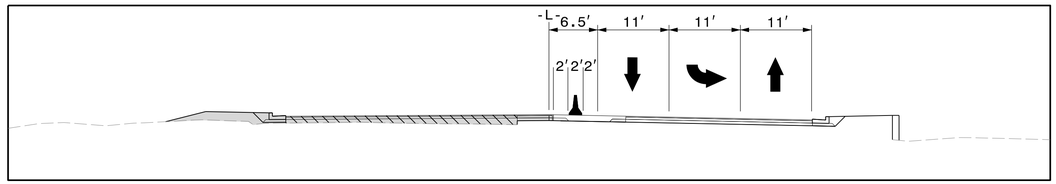

D–D
STA. 58+00

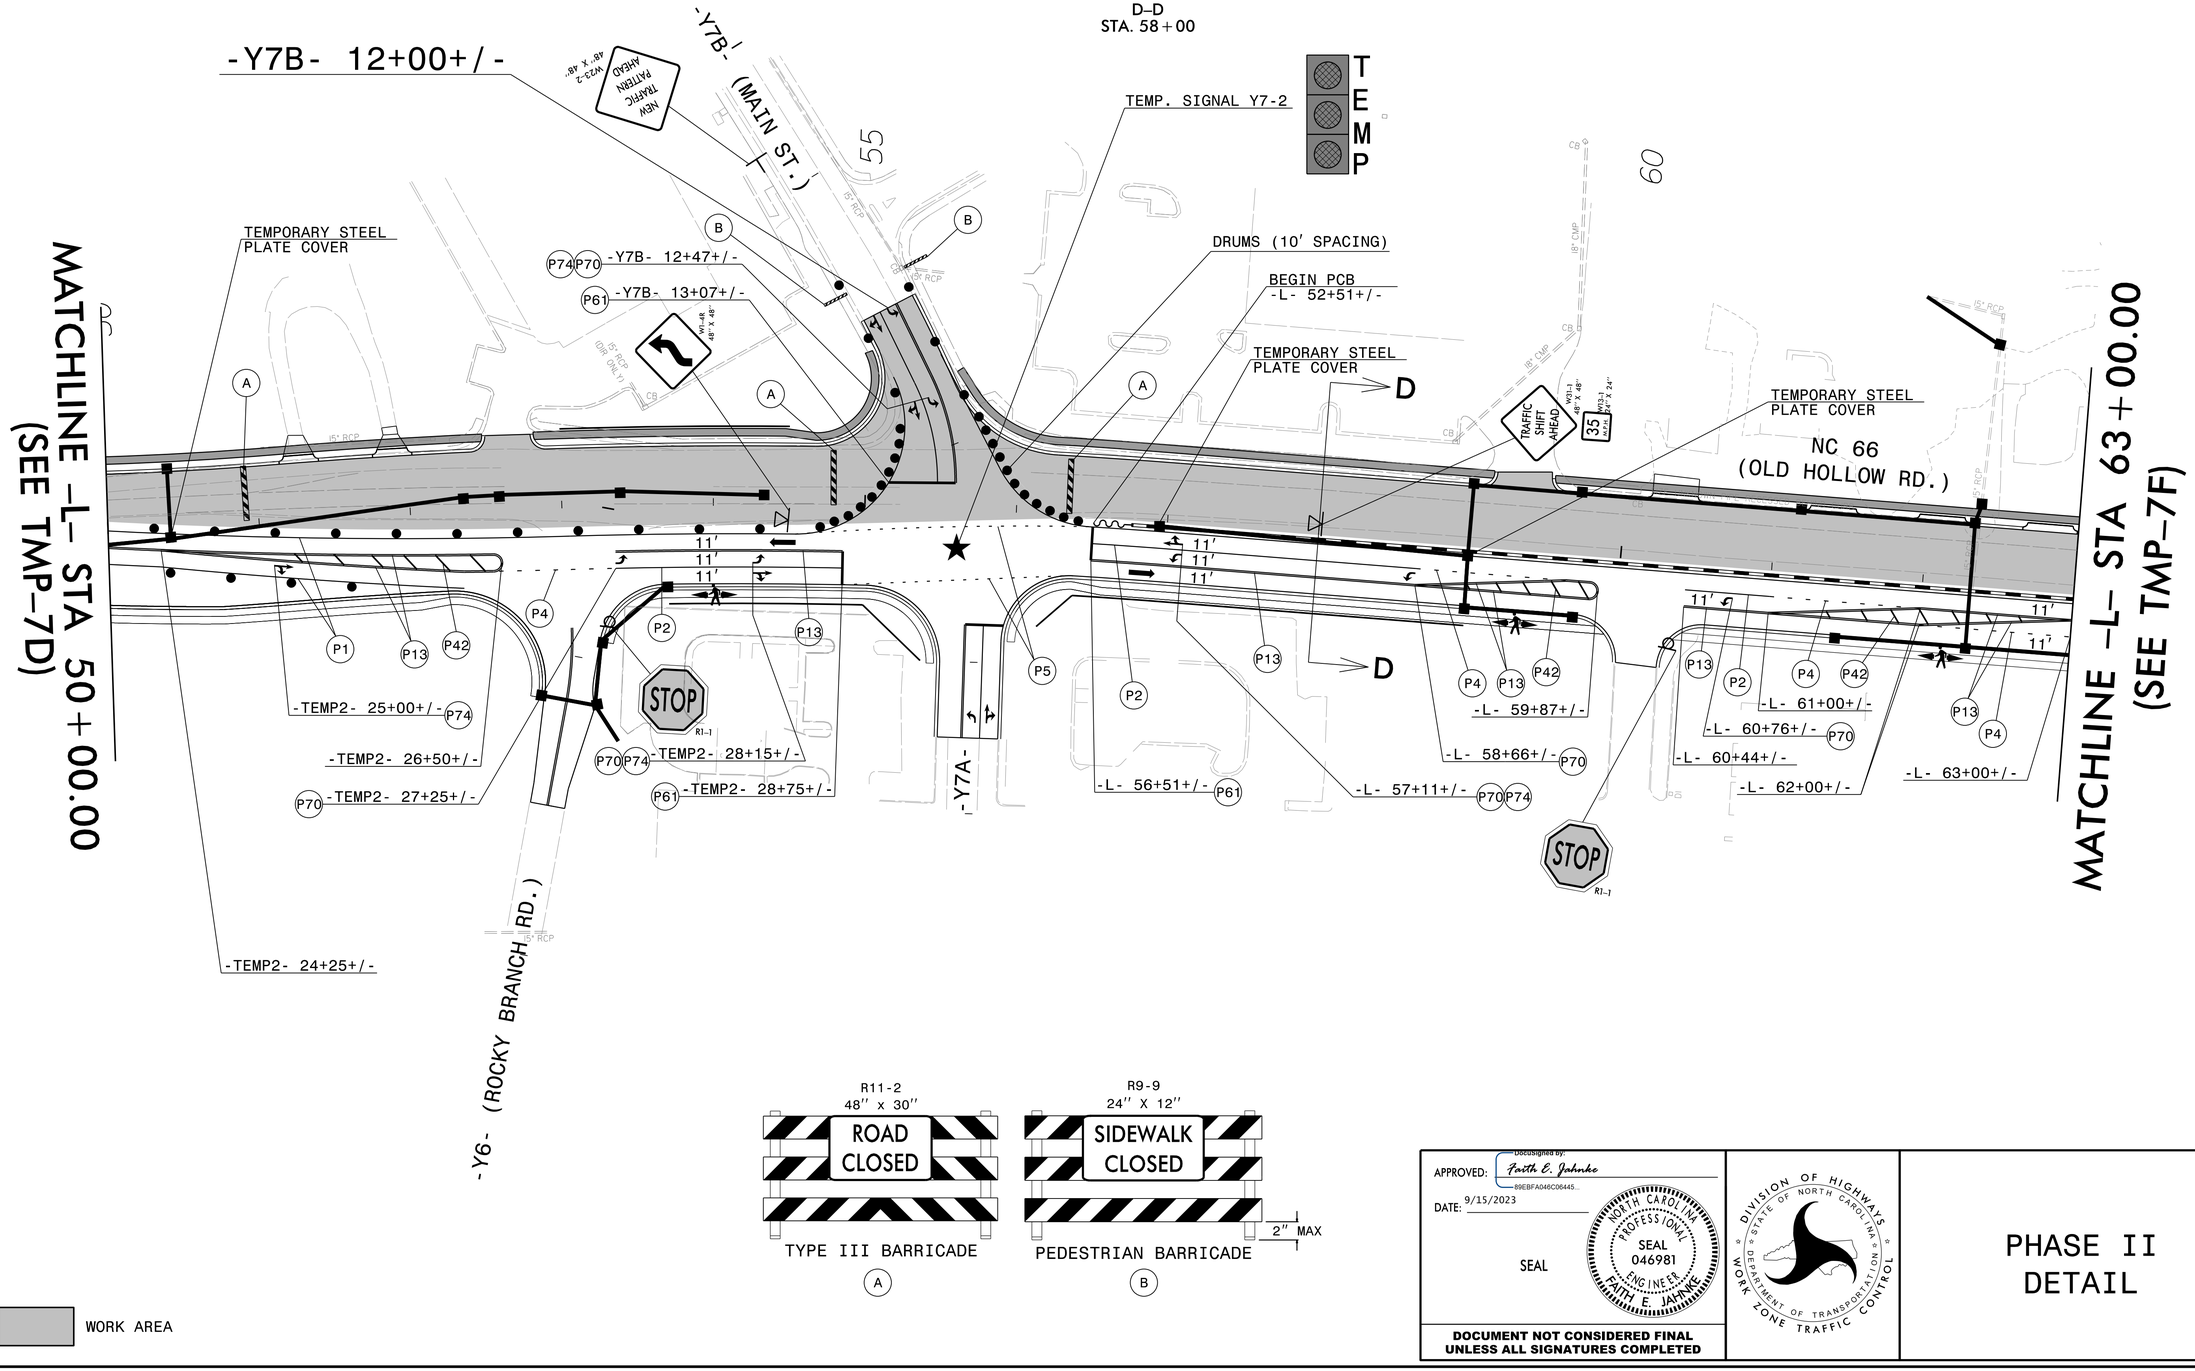

R11-2
48″ x 30″
ROAD CLOSED
TYPE III BARRICADE
A

R9-9
24″ X 12″
SIDEWALK CLOSED
2″ MAX
PEDESTRIAN BARRICADE
B

WORK AREA

APPROVED: Docusigned by: Faith E. Jahnke 89EBFA046C06445...
DATE: 9/15/2023
SEAL
NORTH CAROLINA PROFESSIONAL SEAL 046981 ENGINEER FAITH E. JAHNKE

DOCUMENT NOT CONSIDERED FINAL UNLESS ALL SIGNATURES COMPLETED

DIVISION OF HIGHWAYS · STATE OF NORTH CAROLINA · DEPARTMENT OF TRANSPORTATION · WORK ZONE TRAFFIC CONTROL

PHASE II DETAIL

15-AUG-2023 14:55
U5824_TC_TMP_7E.dgn
Faith.Jahnke