DocuSign Envelope ID: FC8E86D7-D86A-4F53-BAFD-EC04BB140CC0

Prepared in the Office of:

AECOM

AECOM TECHNICAL SERVICES OF NORTH CAROLINA, INC.
1600 Perimeter Park Drive, Morrisville, NC 27560
919-461-1100 919-461-1415 (fax)
F - 0342

DOCUMENT NOT CONSIDERED FINAL UNLESS ALL SIGNATURES COMPLETED

PROJECT REFERENCE NO.	SHEET NO.
U-5824	UC-9

DESIGNED BY: FR
DRAWN BY: FR/RR
CHECKED BY: SS
APPROVED BY: JT
REVISED:

NORTH CAROLINA DEPARTMENT OF TRANSPORTATION
UTILITIES ENGINEERING SEC.
PHONE:(919)707-6690
FAX:(919)250-4151

NORTH CAROLINA PROFESSIONAL SEAL 049224 ENGINEER JOSEPH TUCKER
DocuSigned by: 6/17/2023
10/4/2023 | 12:06 PM EDT

UTILITY CONSTRUCTION PLANS ONLY

UTILITY CONSTRUCTION

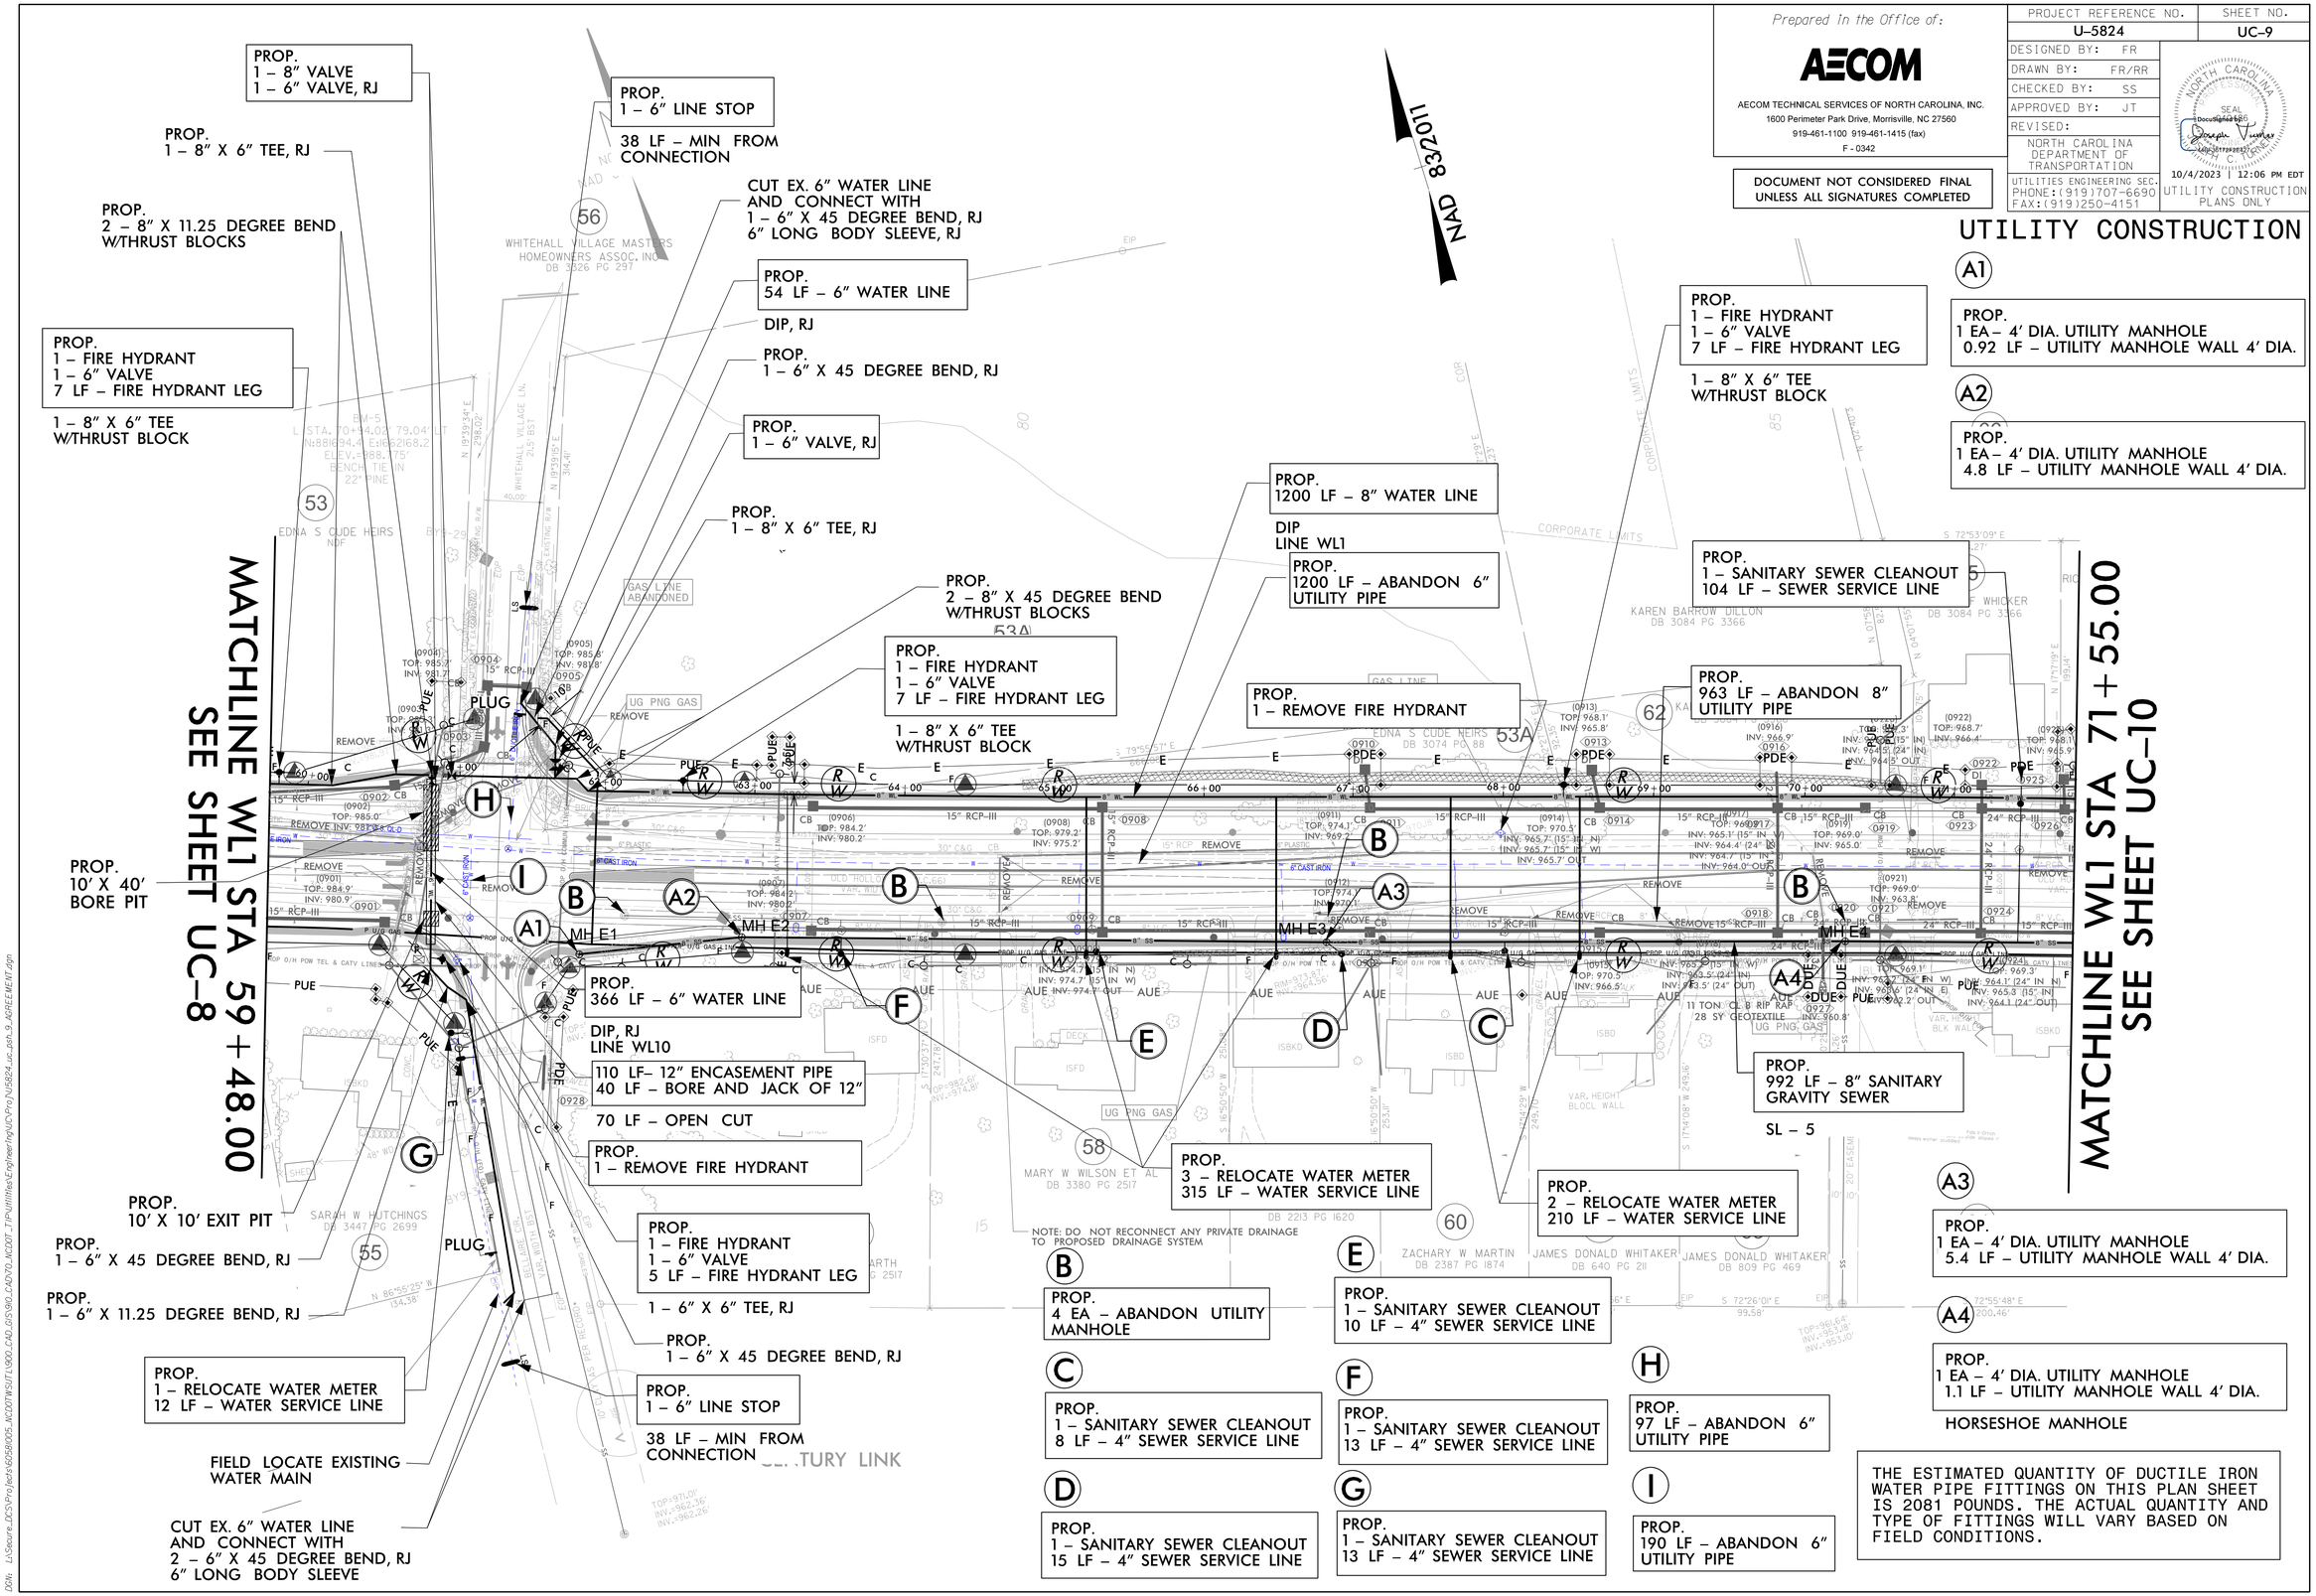

DGN: L:\Secure_DCS\Projects\60580005_NCDOT\WSUT\300_CAD_GIS\90_CADTO_NCDOT_TIP\Utilities\Engineering\UC\Proj\U5824_uc_psh_9_AGREEMENT.dgn