DocuSign Envelope ID: 42B5F23A-DEFA-46D0-A184-88ADDE553CD8

TIP NO.	SHEET NO.
R-3833C	SIGN-7

APPROVED: Betsy L. Watson (DocuSigned by: 35E67BB34F8743F...)

DATE: 4/28/2023

SEAL

NORTH CAROLINA PROFESSIONAL SEAL 29449 ENGINEER BETSY L. WATSON

DOCUMENT NOT CONSIDERED FINAL UNLESS ALL SIGNATURES COMPLETED

Stantec

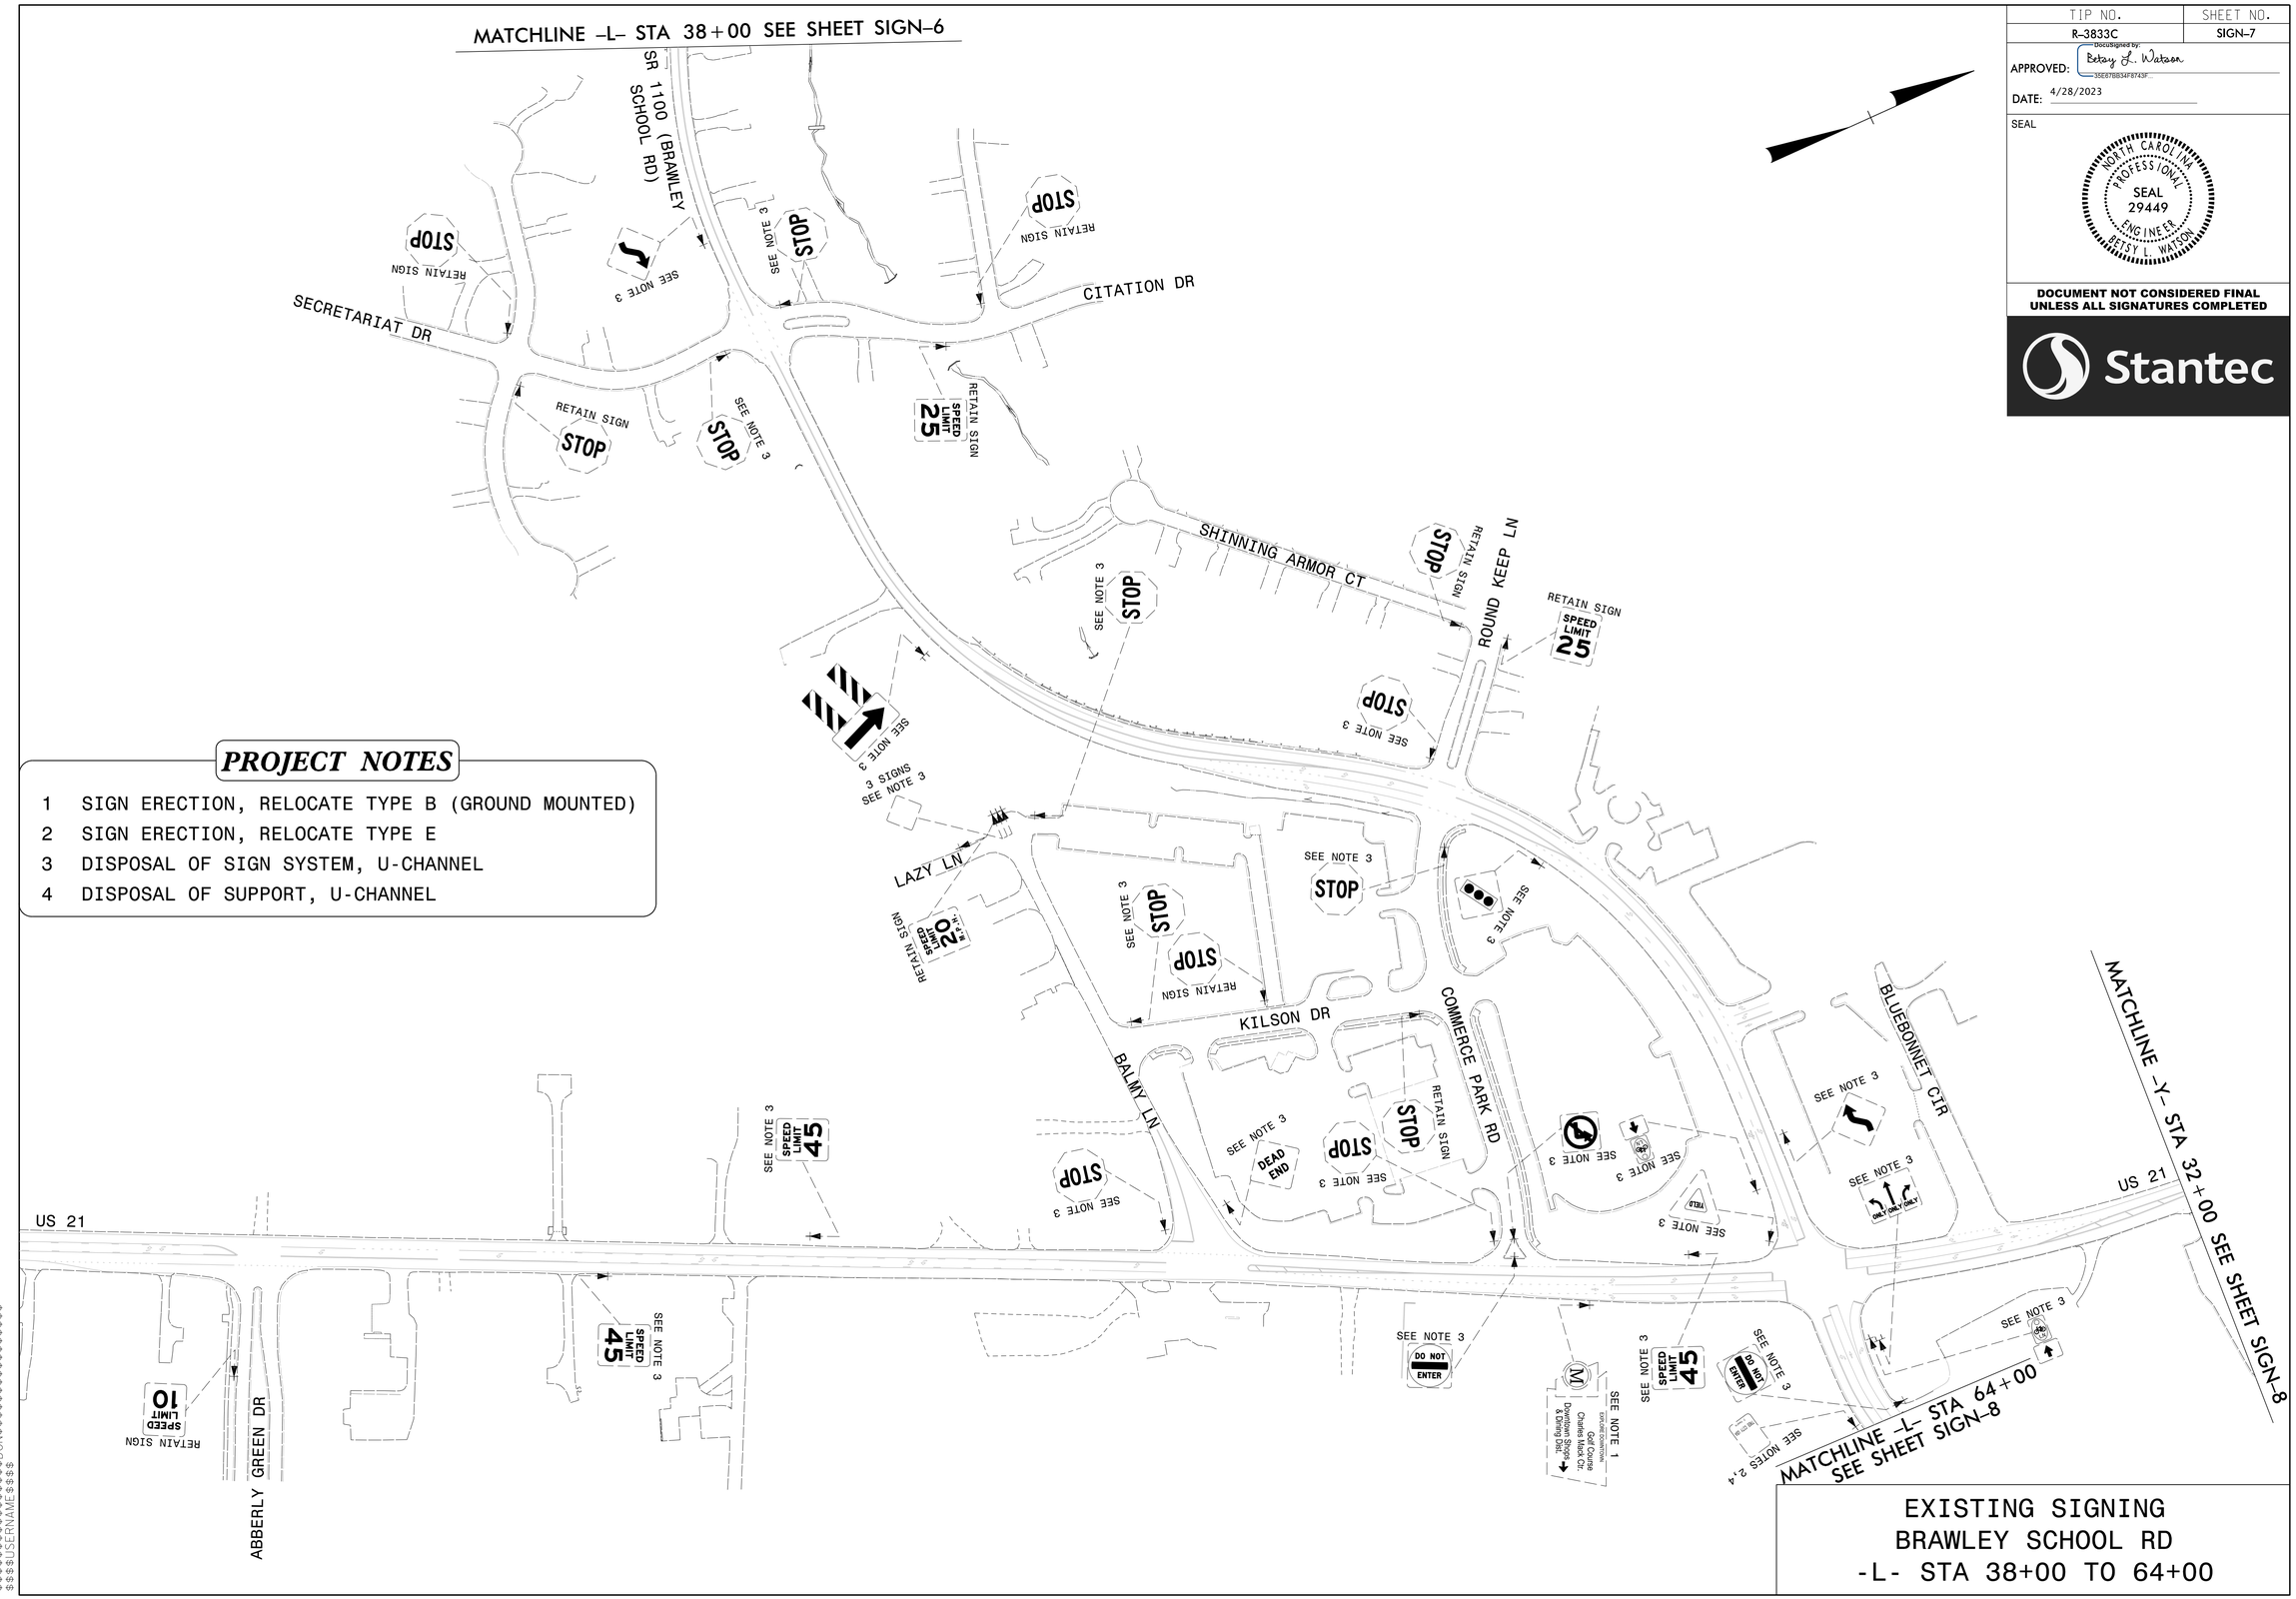

PROJECT NOTES

1 SIGN ERECTION, RELOCATE TYPE B (GROUND MOUNTED)
2 SIGN ERECTION, RELOCATE TYPE E
3 DISPOSAL OF SIGN SYSTEM, U-CHANNEL
4 DISPOSAL OF SUPPORT, U-CHANNEL

EXISTING SIGNING
BRAWLEY SCHOOL RD
-L- STA 38+00 TO 64+00

$$$$$$SYSTIME$$$$$
$$$$$$