09/08/99

TIP PROJECT: I–5972

CONTRACT: C203991

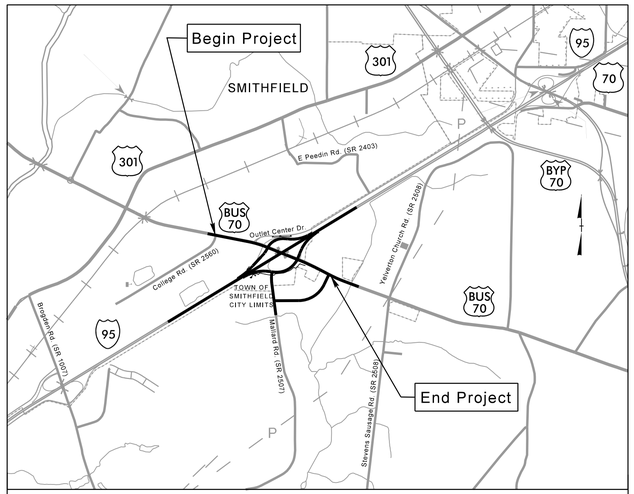

VICINITY MAP N.T.S.

STATE OF NORTH CAROLINA
DIVISION OF HIGHWAYS

JOHNSTON COUNTY

STATE	STATE PROJECT REFERENCE NO.	SHEET NO.	TOTAL SHEETS
N.C.	I–5972	1	14

STATE PROJ. NO.	F. A. PROJ. NO.	DESCRIPTION
44989.1.1	NHP–0095(045)	PE
44989.2.1	NHP–0095(045)	R/W, UTILITIES
44989.3.1	NHP–0095(045)	CONST.

LOCATION: *I–95 AND US–70 BUSINESS, (E. MARKET STREET), EXIT 95 INTERCHANGE FROM OUTLET CENTER DR. TO WEST OF YELVERTON GROVE RD.*

TYPE OF WORK: *WATER AND SEWER LINE RELOCATION*

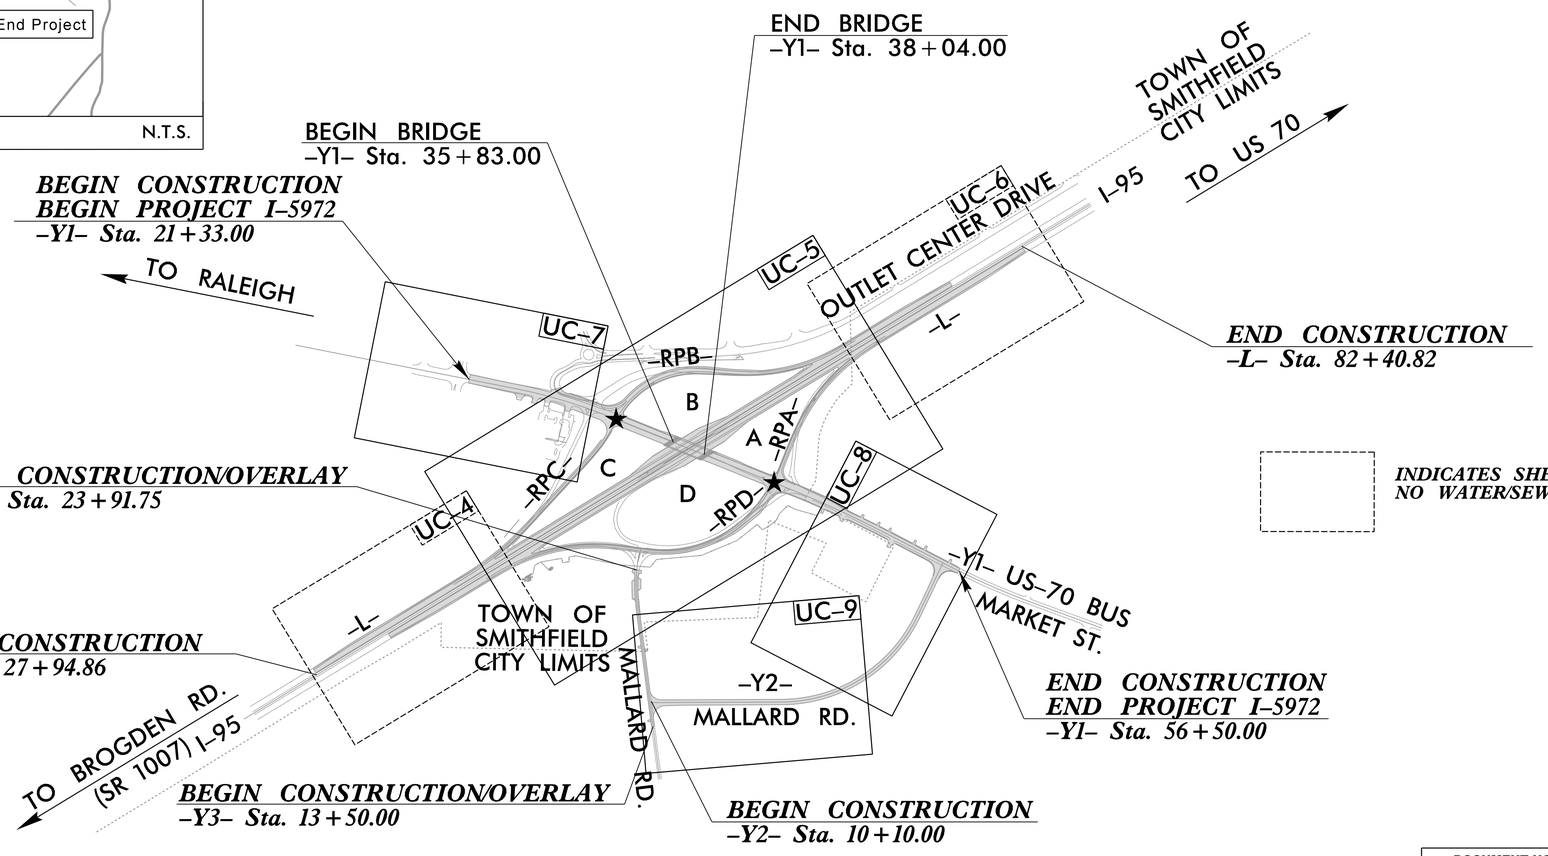

INDICATES SHEETS WITH NO WATER/SEWER CONFLICTS

DOCUMENT NOT CONSIDERED FINAL UNLESS ALL SIGNATURES COMPLETED

GRAPHIC SCALES

50 25 0 50 100
PLANS

50 25 0 50 100
PROFILE (HORIZONTAL)

10 5 0 10 50
PROFILE (VERTICAL)

UTILITY OWNER

TOWN OF SMITHFIELD
WATER AND SEWER

INDEX OF SHEETS

INDEX OF SHEETS	INDEX OF SHEETS
TITLE SHEET	UC–1
SYMBOLS	UC–2
NOTES AND DETAILS	UC–3 THRU UC–3B
UTILITY PLAN SHEETS	UC–4 THRU UC–9
UTILITY PROFILE SHEETS	UC–10 THRU UC–12

PREPARED IN THE OFFICE OF:
RK&K
RUMMEL, KLEPPER & KAHL, LLP
8601 SIX FORKS ROAD, FORUM 1, SUITE 700
RALEIGH, NORTH CAROLINA 27615
NC LICENSE NO. F-0112
FOR NORTH CAROLINA DEPARTMENT OF TRANSPORTATION

2018 STANDARD SPECIFICATIONS

RIGHT OF WAY DATE: May 16, 2019

LETTING DATE: November 21, 2023

NCDOT CONTACT: RUSSELL BROADWELL, P.E.
DIVISION 4 PROJECT ENGINEER

B. KEITH SKINNER, P.E.
PROJECT ENGINEER

MICHAEL T. MERRITT, P.E.
PROJECT DESIGN ENGINEER

UTILITY ENGINEER

NORTH CAROLINA PROFESSIONAL SEAL 32634 ENGINEER BRYAN M. BADEY
9/18/2023

DocuSigned by: Bryan Badey P.E.
SIGNATURE

DIVISION OF HIGHWAYS UTILITIES UNIT
1555 MAIL SERVICES CENTER
RALEIGH NC 27699–1555
PHONE (919) 707–6690
FAX (919) 250–4151

KYLE PLEASANT *DIVISION UTILITIES ENGINEER*
ADDISON GAINEY *DIVISION PROJECT ENGINEER*

9/18/2023
R:\Utilities\Engineering\UC\Proj\I5972_ut_tsh_UCl_psh.dgn
default