PROJECT REFERENCE NO.	SHEET NO.
I-5972	UC-10

NORTH CAROLINA PROFESSIONAL SEAL 32634 ENGINEER BRYAN M. BADEY

8/11/2023

DocuSigned by: Bryan Badey

UTILITY CONSTRUCTION PLANS

DOCUMENT NOT CONSIDERED FINAL UNLESS ALL SIGNATURES COMPLETED

WL-1

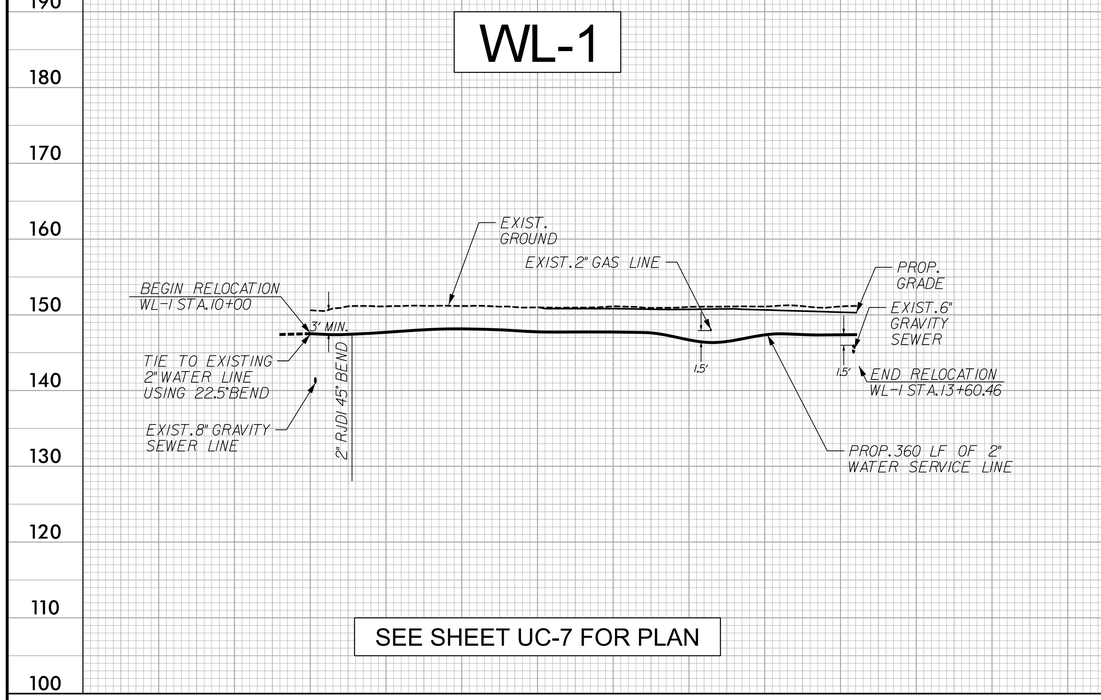

SEE SHEET UC-7 FOR PLAN

WL-2

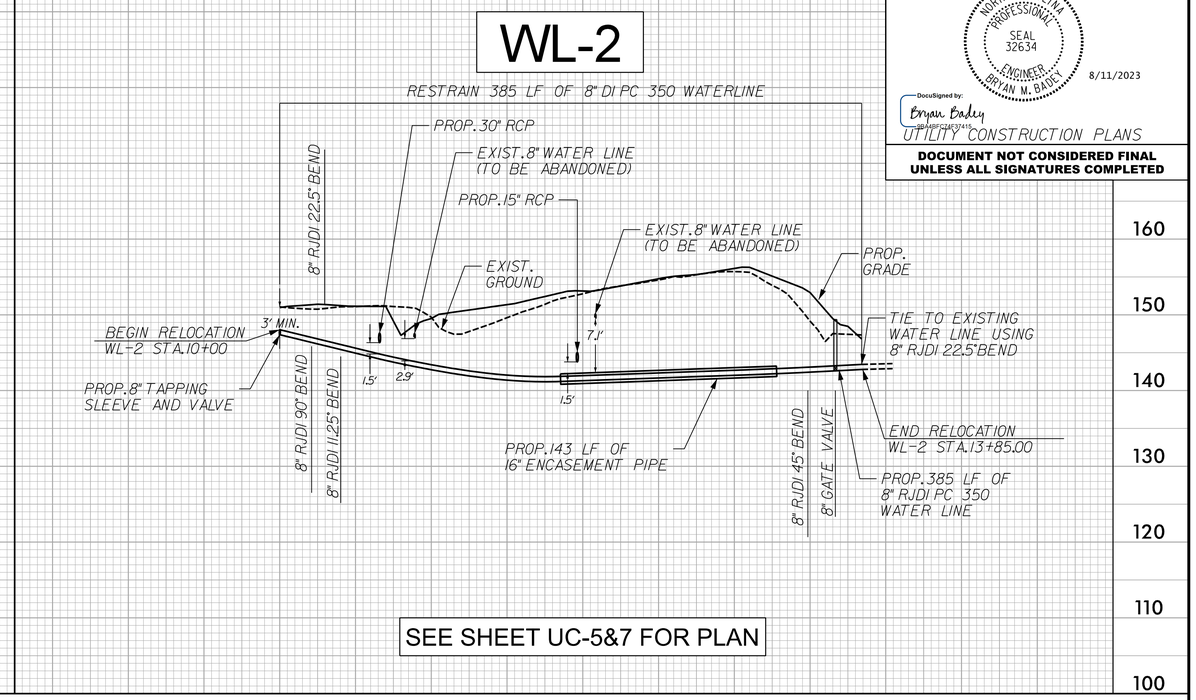

SEE SHEET UC-5&7 FOR PLAN

WL-3

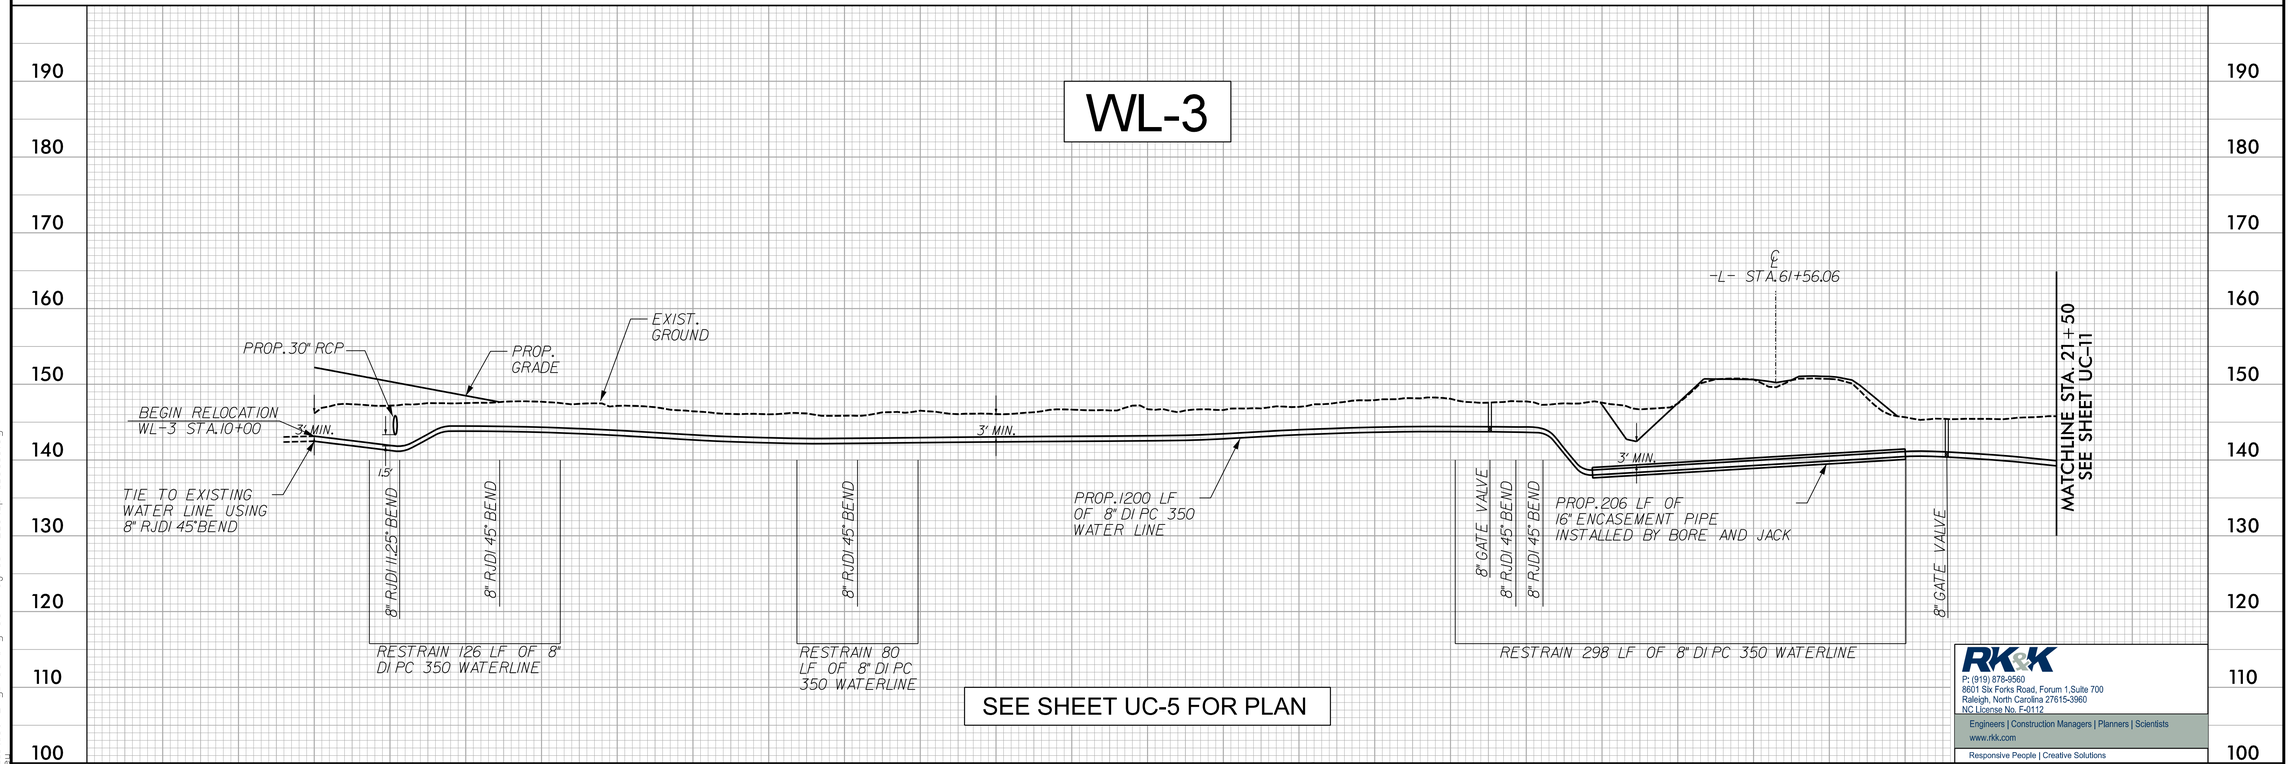

SEE SHEET UC-5 FOR PLAN

RK&K
P: (919) 878-9560
8601 Six Forks Road, Forum 1,Suite 700
Raleigh, North Carolina 27615-3960
NC License No. F-0112
Engineers | Construction Managers | Planners | Scientists
www.rkk.com
Responsive People | Creative Solutions

5/28/99
8/1/2023
R:\Utilities\Engineering\UC\Proj\I5972_ut_pfl_UC10.dgn