NOTES:

FOR SECTIONS A-A AND B-B, SEE SHEET 3 OF 3.

FOR ADDITIONAL NOTES SEE END BENT 1 STAGE 1 SHEET 1 OF 3.

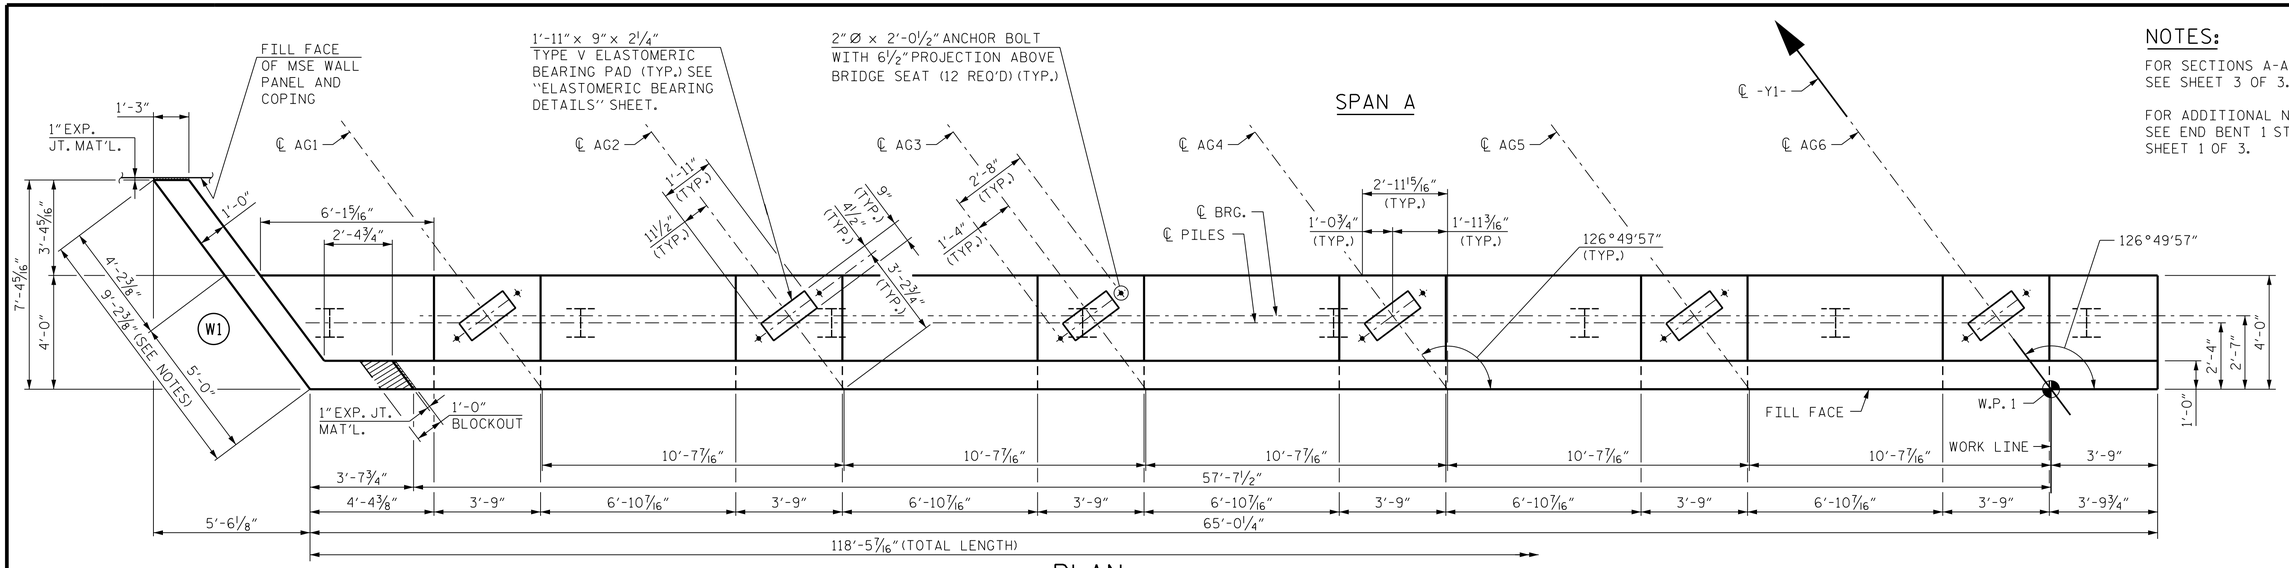

PLAN

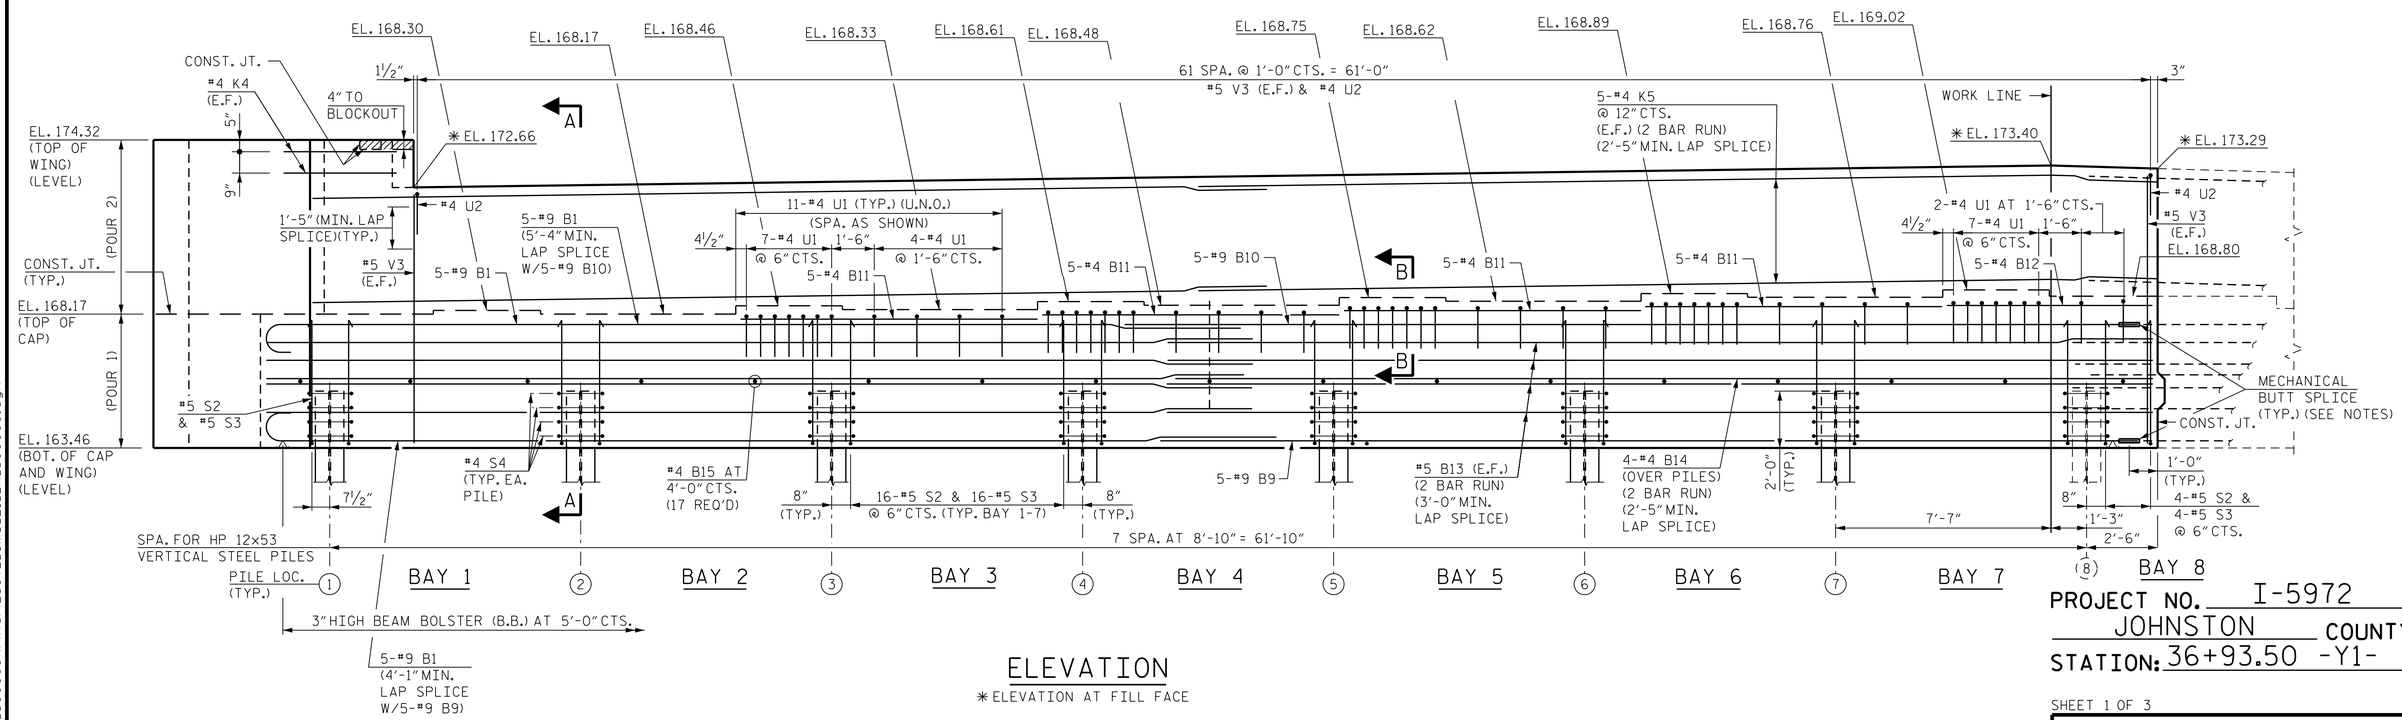

ELEVATION

✳ ELEVATION AT FILL FACE

PROJECT NO. I-5972

JOHNSTON COUNTY

STATION: 36+93.50 -Y1-

SHEET 1 OF 3

STATE OF NORTH CAROLINA
DEPARTMENT OF TRANSPORTATION
RALEIGH

SUBSTRUCTURE
END BENT 1
PLAN AND ELEVATION
STAGE 2

REVISIONS						SHEET NO.
NO.	BY:	DATE:	NO.	BY:	DATE:	S-38
1			3			TOTAL SHEETS
2			4			54

RK&K
P: (919) 878-9560
8601 Six Forks Road, Forum 1 Suite 700
Raleigh, North Carolina 27615 | NC License No. F-0112
Engineers | Construction Managers | Planners | Scientists
www.rkk.com
Responsive People | Creative Solutions

NORTH CAROLINA PROFESSIONAL ENGINEER SEAL 15825 BRUCE D. KLAPPENBACH
10/4/2021

DOCUMENT NOT CONSIDERED FINAL UNLESS ALL SIGNATURES COMPLETED

DRAWN BY : B. A. HAAG DATE : JUN 2021
CHECKED BY : D. M. RAGAN DATE : JUN 2021
DESIGN ENGINEER OF RECORD : B. D. KLAPPENBACH DATE : JUN 2021

bhaag
10/4/2021
R:\Structures\DGN\BR_500066\Final\I5972_SMU_E1_2A_500066.dgn