DocuSign Envelope ID: 161E2C50-EC3C-4E94-9FB1-27F32CE2430F

TIP NO.	SHEET NO.
U-5312	SIGN-14

APPROVED: _____

DATE: _____

SEAL

NORTH CAROLINA PROFESSIONAL SEAL 031533 ENGINEER JOHN G. TOWNSEND

7/13/2023

DOCUMENT NOT CONSIDERED FINAL UNLESS ALL SIGNATURES COMPLETED

vhb
940 Main Campus Drive, Suite 500 Raleigh, NC 27606
NC License No. C-3705

PROJECT NOTES

1 DISPOSAL OF SIGN SYSTEM, U-CHANNEL
2 DISPOSAL OF SIGN SYSTEM, STEEL BEAM
3 DISPOSAL OF SIGN SYSTEM, SPAN WIRE
4 SIGN ERECTION, TYPE A, B
5 SIGN ERECTION, TYPE D, E AND F

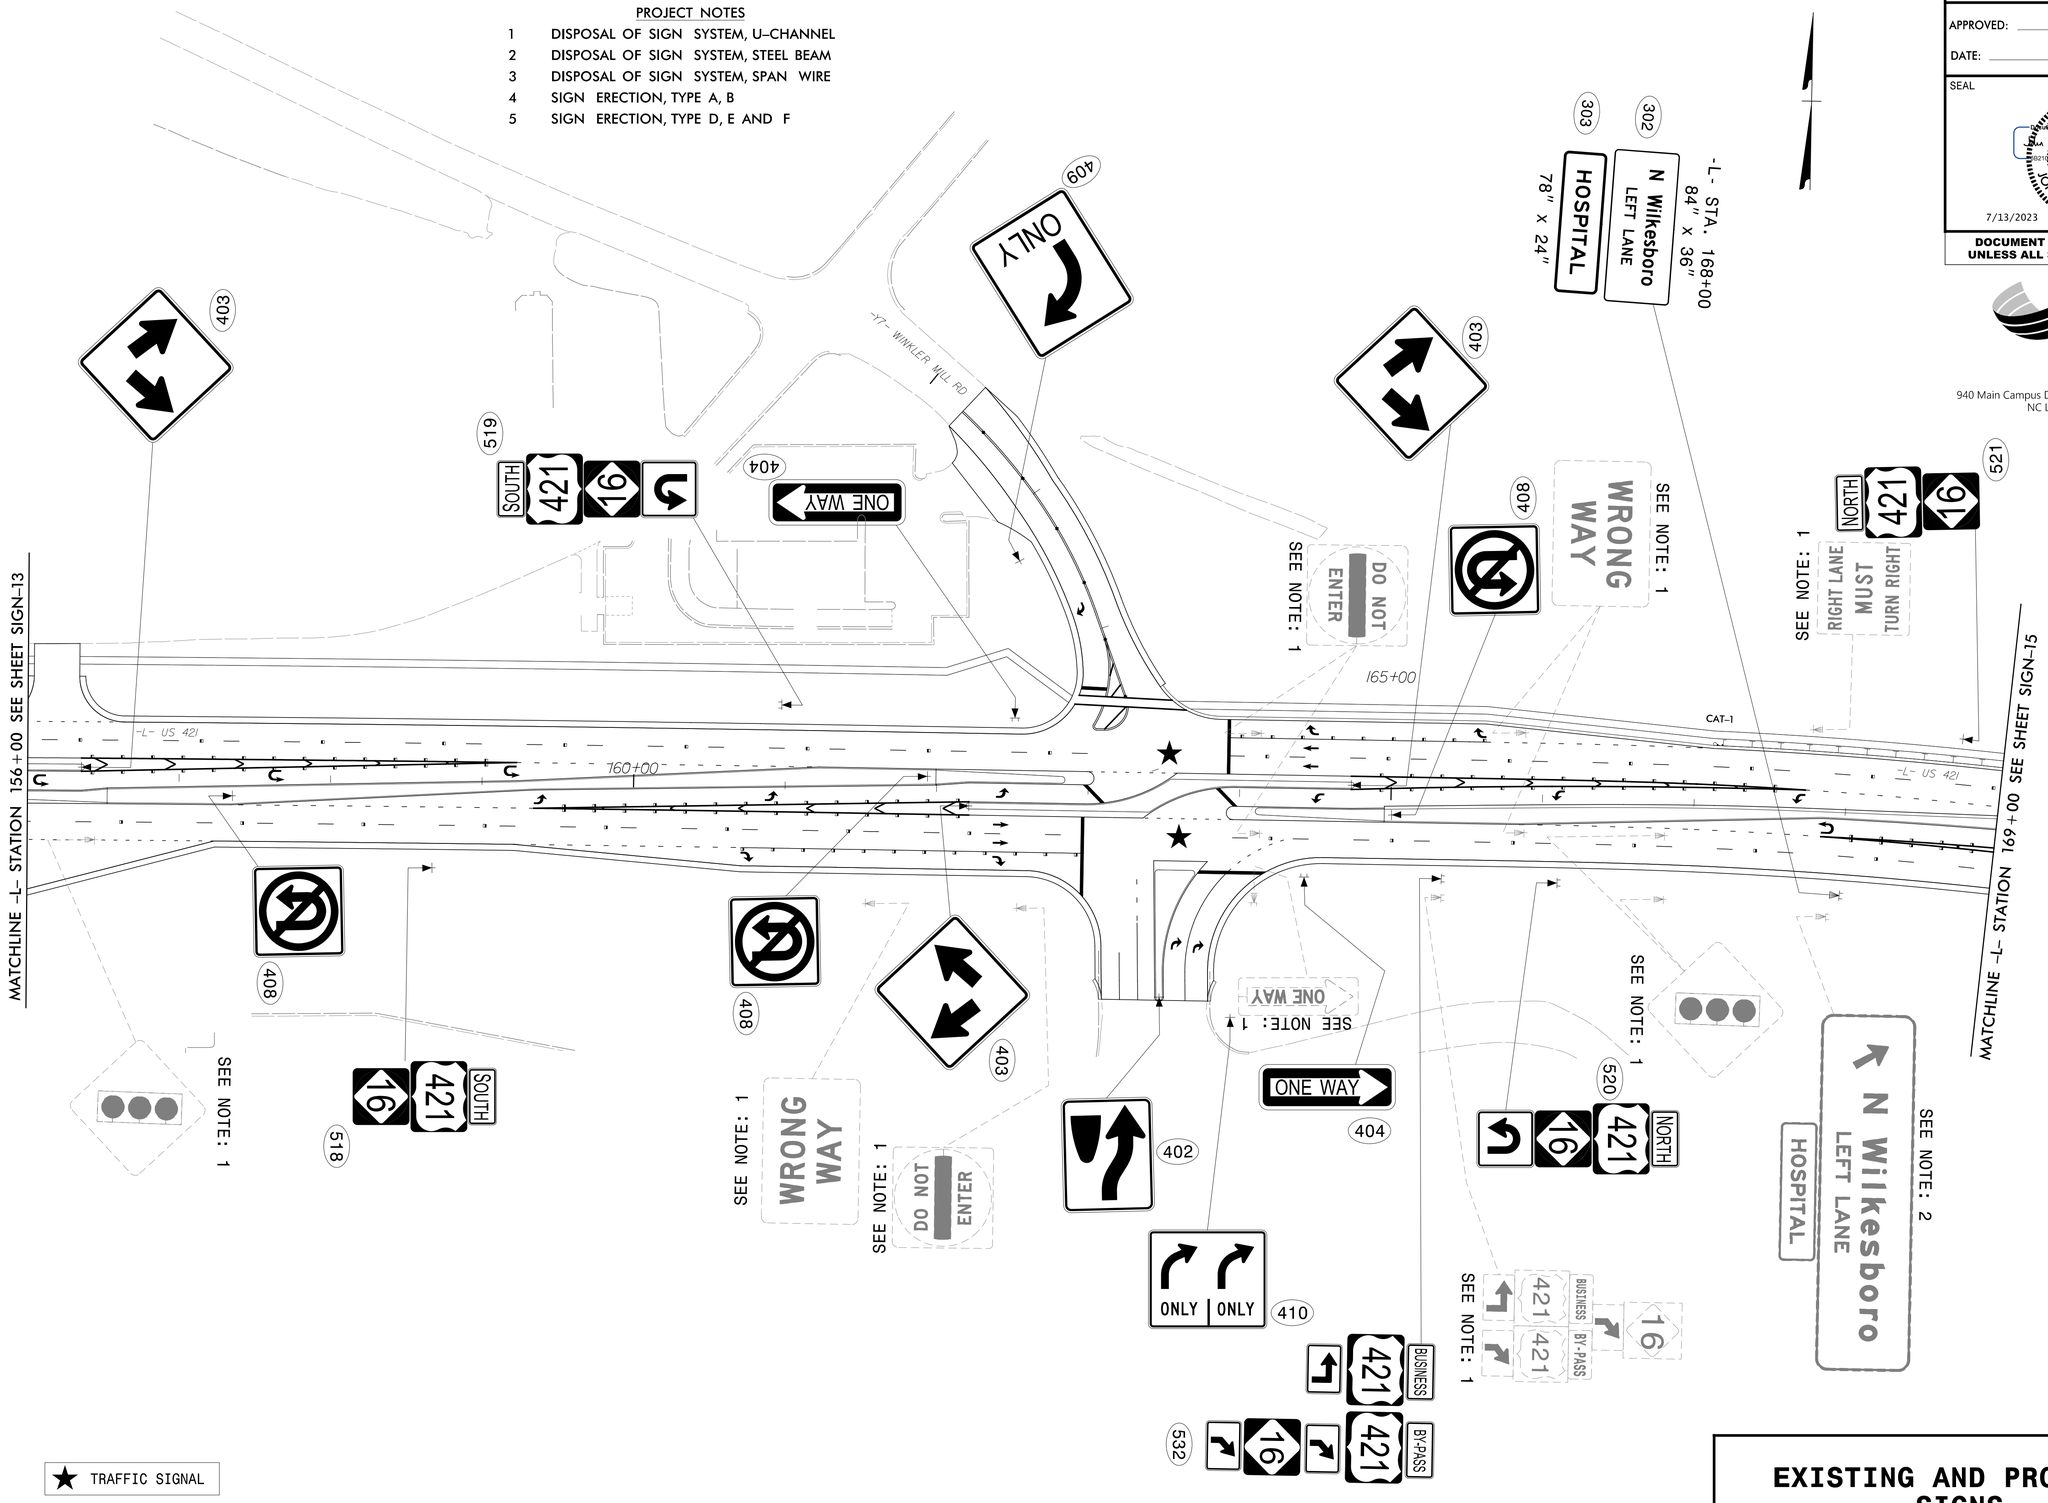

EXISTING AND PROPOSED SIGNS

03/10/23
R:\Traffic\Signing\CADD\Signing Layout Plans\U5312_sgn_psnl4.dgn
User:jtownsend