DocuSign Envelope ID: 197373ED-0069-498D-941D-E9CD0F1D217E

PROJ. REFERENCE NO.	SHEET NO.
B-3186 / B-5898	TMP-25

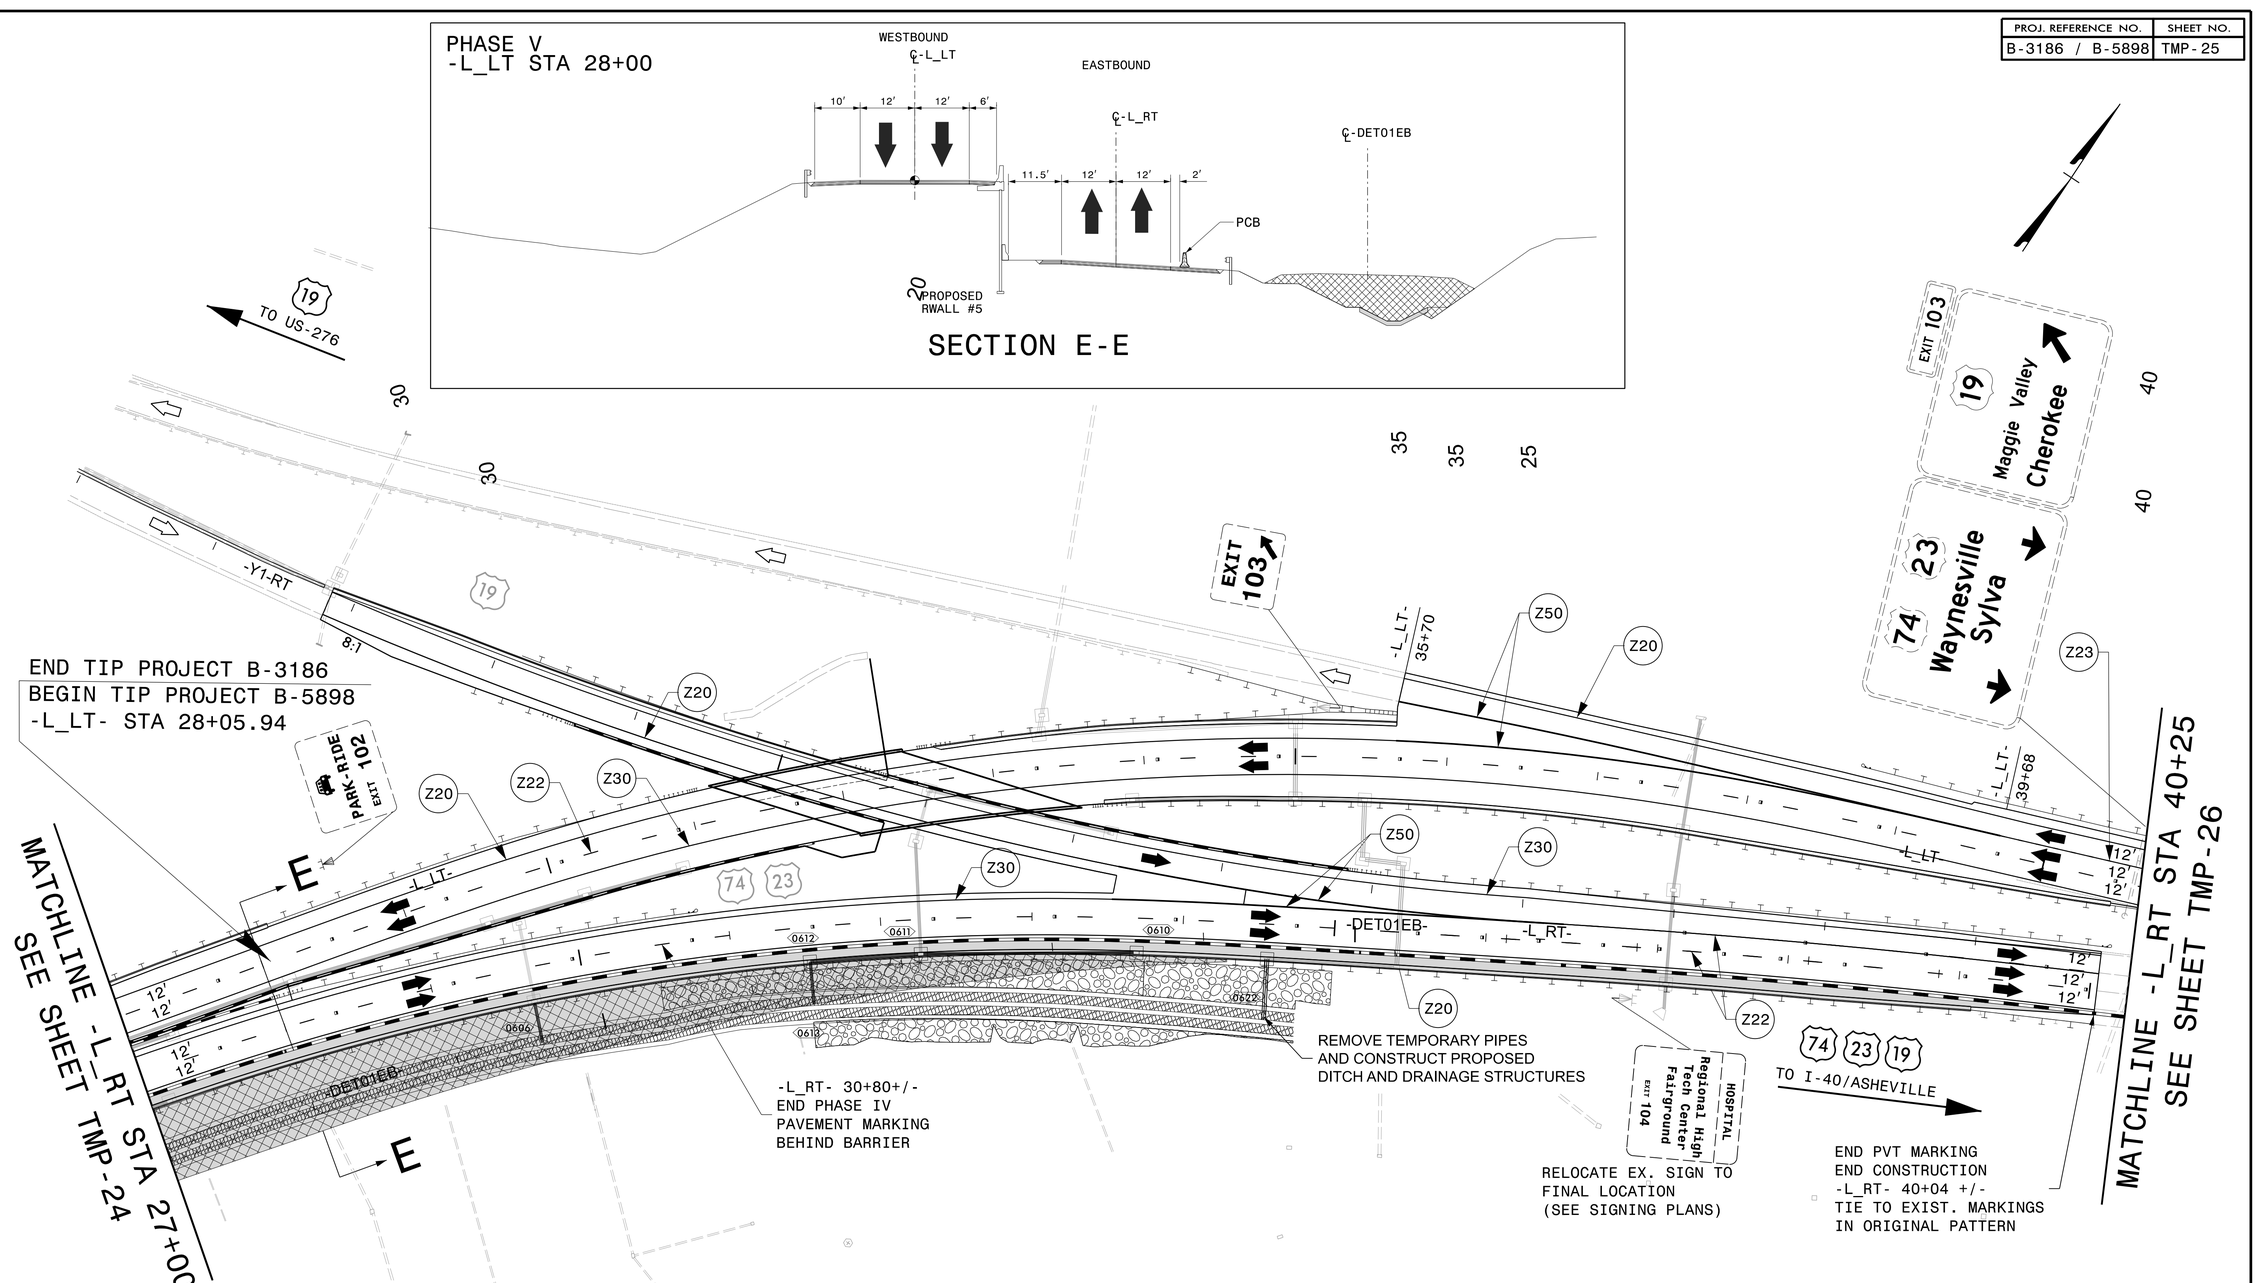

	WORK AREA
	WEDGING & WIDENING
	TEMPORARY PAVEMENT
	PAVEMENT / BRIDGE REMOVAL

APPROVED: DocuSigned by: Jeffrey A. Koontz B4EBFECCD23B4F7...

DATE: 10/17/2023

NORTH CAROLINA PROFESSIONAL SEAL 018122 ENGINEER JEFFREY A. KOONTZ

DOCUMENT NOT CONSIDERED FINAL UNLESS ALL SIGNATURES COMPLETED

DIVISION OF HIGHWAYS STATE OF NORTH CAROLINA DEPARTMENT OF TRANSPORTATION WORK ZONE TRAFFIC CONTROL

AECOM
NC FIRM LICENSE No:F-0342
5438 Wade Park Blvd., Ste 200
Raleigh, NC 27607
(919) 854-6200

PHASE V DETAILS
US 74/US 23

10/4/2023
B3186-B5898_TC_TMP_25_Phase V.dgn
jeff.koontz