DocuSign Envelope ID: 31D555FB-4BCC-4830-BFE1-487C32EC3750

PROJECT REFERENCE NO.	SHEET NO.
B-3186 / B-5898	ITS 4

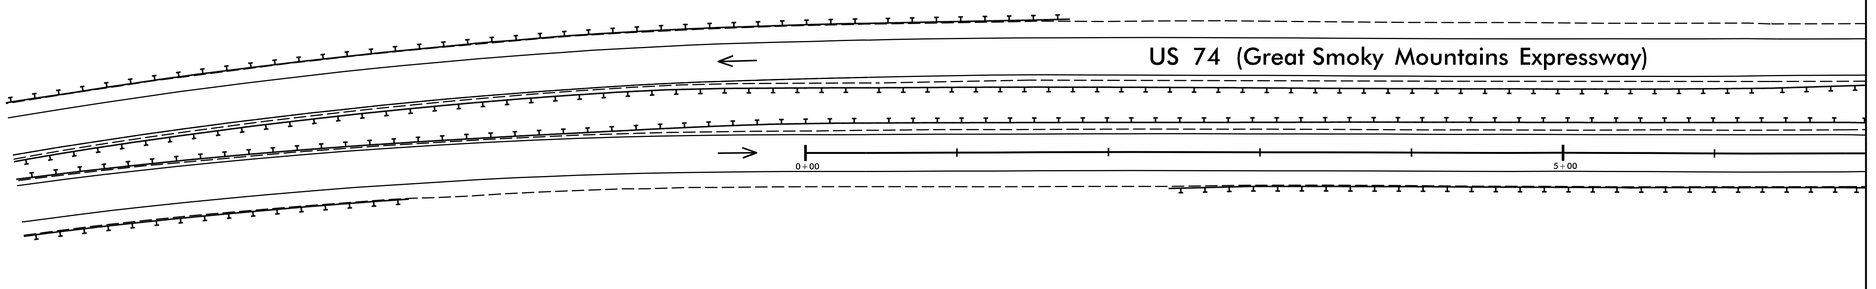

Matchline –L– STA 7+00 See Sheet 5

NOTE:

NO ITS WORK ON THIS SHEET. FOR INFORMATION ONLY.

DOCUMENT NOT CONSIDERED FINAL
UNLESS ALL SIGNATURES COMPLETED

AECOM
NC Firm License No.: F-0342
5438 Wade Park Boulevard
Suite 200 Raleigh, NC 27607
Phone: 919-461-1100

Prepared for the Offices of:
Transportation Mobility and Safety Division
NORTH CAROLINA DEPARTMENT OF TRANSPORTATION
Intelligent Transportation Systems Section
750 N. Greenfield Pkwy., Garner, NC 27529

ITS Communication Cable and Counduit Routing Plans

Division 14 | Haywood County | Waynesville

PLAN DATE:	August 2023	REVIEWED BY:	R. Garrett
PREPARED BY:	M. Tindal	REVIEWED BY:	

SCALE 0 50 1"=50'

REVISIONS	INIT.	DATE

SEAL
NORTH CAROLINA PROFESSIONAL SEAL 026679 ENGINEER ROCHELLE GARRETT

DocuSigned by: Rochelle Garrett 8/4/2023
SIGNATURE DATE

CADD Filename:

8/4/2023
pw://aecom-nc-pw.bentley.com:AECOM_USA_North_Carolina/Documents/60670967-1-NCDOT B5898 B3186/900-CAD GIS/910_CAD/70_NCDOT_TIP/Intelligent Transportation Systems/B-5898_ITS_PSH4.dgn
TindalM