DocuSign Envelope ID: 3BE402AC-83F5-4B4B-8D73-FE2CD9BFA1EA

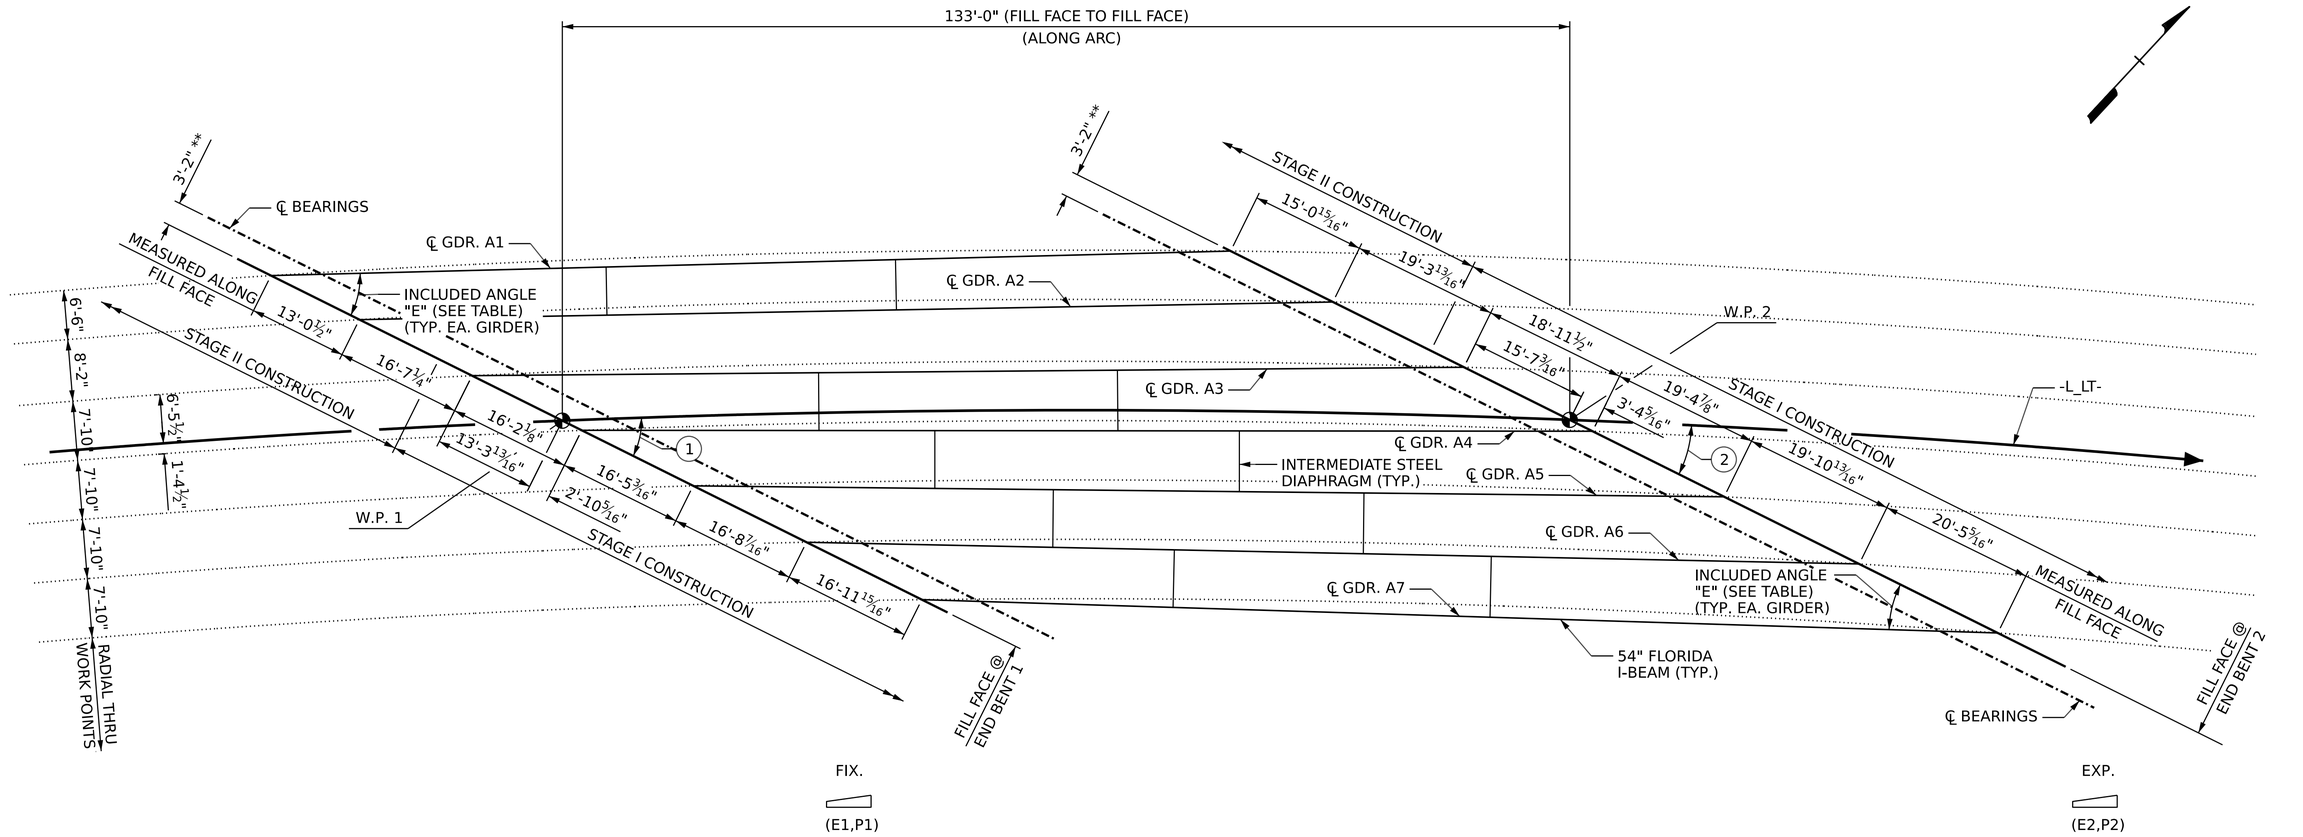

FRAMING PLAN

** MEASURED PERPENDICULAR TO CONTROL LINE OR FILL FACE

DIM.	A	B	C	D	E
G1	37'-6"	38'-2½"	-	-	27°55'49"
G2	25'-10"	38'-2½"	-	-	27°30'18"
G3	38'-9"	39'-5½"	-	-	26°57'25"
G4	39'-5⅞"	40'-2⅜"	15'-3⁷⁄₁₆"	16'-0⁵⁄₁₆"	26°24'56"
G5	40'-3⁷⁄₁₆"	41'-0"	15'-7⅞"	16'-5³⁄₁₆"	25°51'29"
G6	41'-1¾"	41'-10¼"	16'-0⁹⁄₁₆"	16'-10¹³⁄₁₆"	25°16'59"
G7	25'-7⁵⁄₁₆"	41'-10¼"	-	-	24°41'22"

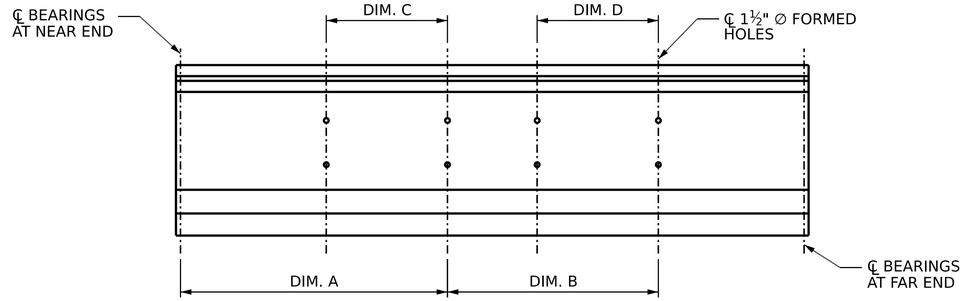

1. 28°48'25" (TAN TO CURVE)
2. 24°12'59" (TAN TO CURVE)

PROJECT NO. B-3186 / B-5898
HAYWOOD COUNTY
STATION: 32+21.34 -L_LT-
SHEET 1 OF 1

AECOM
AECOM TECHNICAL SERVICES OF NC, INC.
5438 WADE PARK BOULEVARD, SUITE 200
RALEIGH, NC 27607
(919) 854-6200 www.aecom.com
AECOM License No. F-0342

NORTH CAROLINA PROFESSIONAL SEAL 045343 ENGINEER GREGORY R. COLS
Docusigned by: 180CFCC2...
10/18/2023

STATE OF NORTH CAROLINA
DEPARTMENT OF TRANSPORTATION
RALEIGH
SUPERSTRUCTURE

FRAMING PLAN

REVISIONS						SHEET NO.
NO.	BY:	DATE:	NO.	BY:	DATE:	S1-15
1			3			TOTAL SHEETS
2			4			43

DRAWN BY : M.L. CATER DATE : 02/2023
CHECKED BY : S. NATARAJAN DATE : 02/2023
DESIGN ENGINEER OF RECORD: G.R. COLS DATE : 02/2023

DOCUMENT NOT CONSIDERED FINAL UNLESS ALL SIGNATURES COMPLETED

8/18/2023
c:\pwworking\usnc\dms07766\401_029_B-5898-B-3186_SMU_FP_S1-15_430168.DGN
caterm