DocuSign Envelope ID: 94DCABA3-B694-402C-A904-C3B27B64CE97

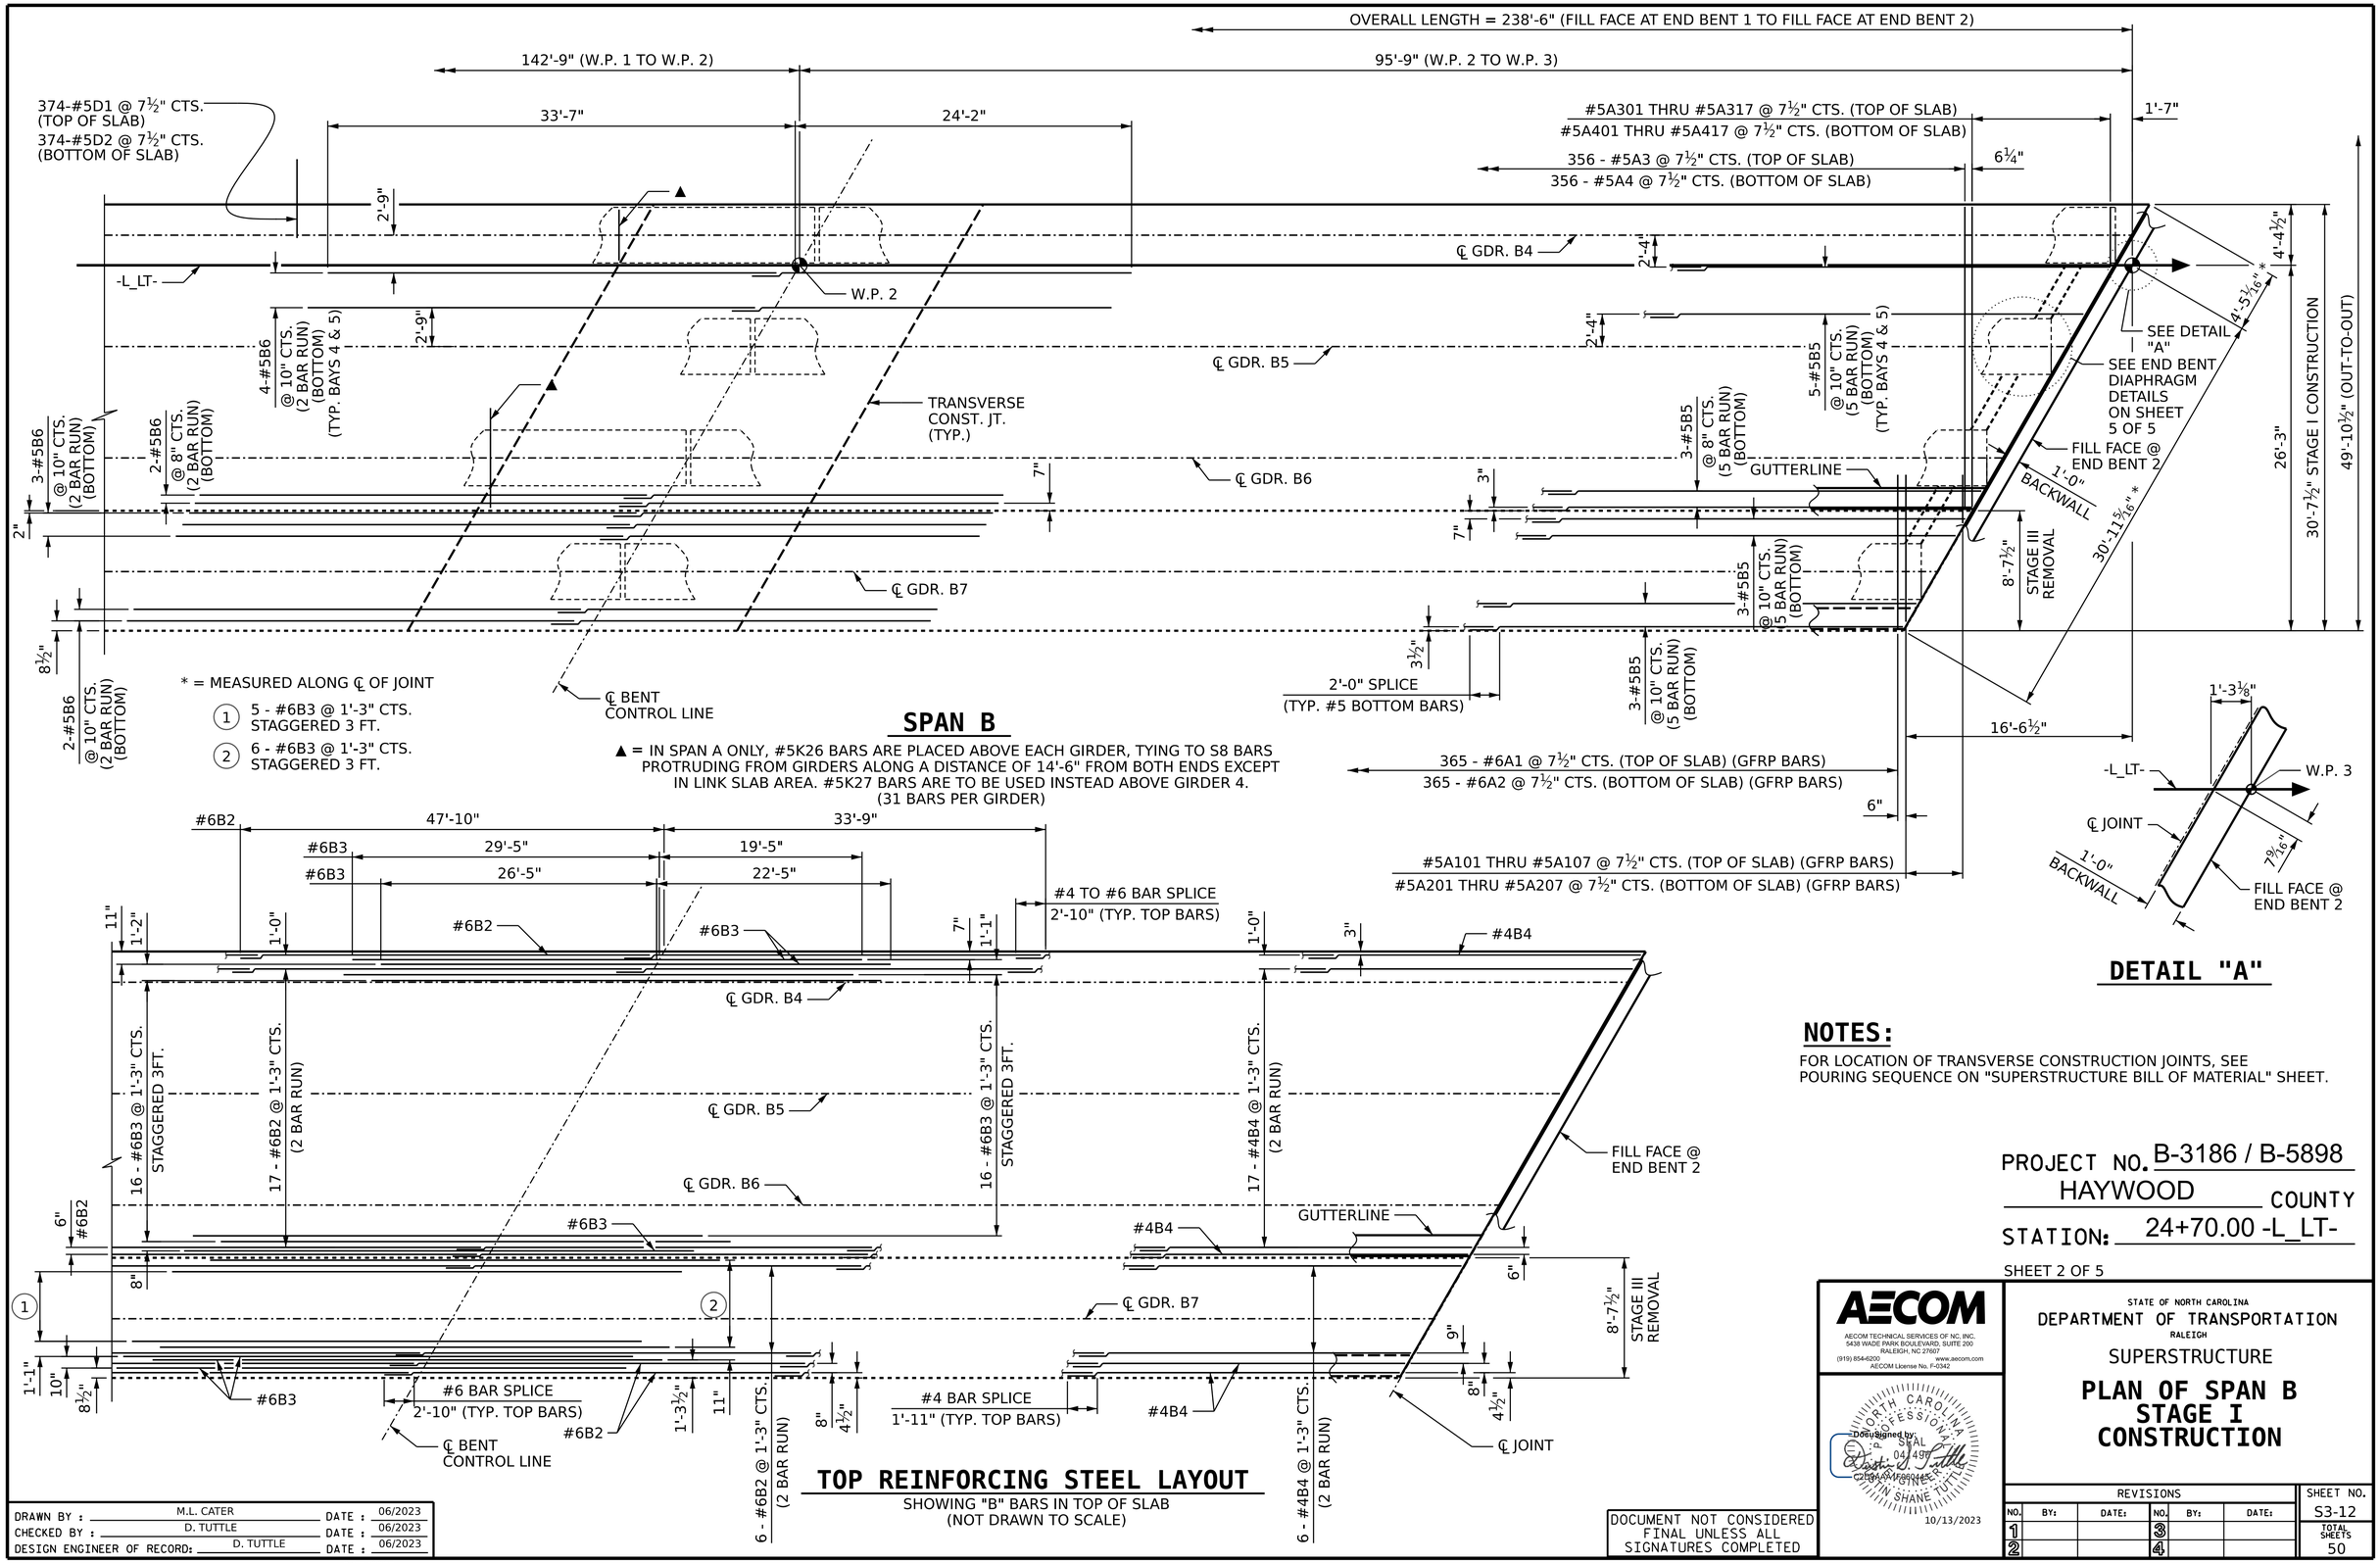

NOTES:

FOR LOCATION OF TRANSVERSE CONSTRUCTION JOINTS, SEE POURING SEQUENCE ON "SUPERSTRUCTURE BILL OF MATERIAL" SHEET.

PROJECT NO. B-3186 / B-5898
HAYWOOD COUNTY
STATION: 24+70.00 -L_LT-

SHEET 2 OF 5

AECOM
AECOM TECHNICAL SERVICES OF NC, INC.
5438 WADE PARK BOULEVARD, SUITE 200
RALEIGH, NC 27607
(919) 854-6200 www.aecom.com
AECOM License No. F-0342

NORTH CAROLINA PROFESSIONAL SEAL 042499 ENGINEER
DocuSigned by: Austin D. Tuttle
C2B0A4AF6C0A4C...
IN SHANE TUTTLE
10/13/2023

STATE OF NORTH CAROLINA
DEPARTMENT OF TRANSPORTATION
RALEIGH

SUPERSTRUCTURE

PLAN OF SPAN B STAGE I CONSTRUCTION

REVISIONS						SHEET NO.
NO.	BY:	DATE:	NO.	BY:	DATE:	S3-12
1			3			TOTAL SHEETS
2			4			50

DRAWN BY : M.L. CATER DATE : 06/2023
CHECKED BY : D. TUTTLE DATE : 06/2023
DESIGN ENGINEER OF RECORD: D. TUTTLE DATE : 06/2023

DOCUMENT NOT CONSIDERED FINAL UNLESS ALL SIGNATURES COMPLETED

8/31/2023
c:\pwworking\usnc\dms13652\403_023_B-5898-B-3186_SMU_S2_S3-12_430158.DGN
caterm