DocuSign Envelope ID: 0B29C87B-F108-4965-9855-9C9C98B8A102

8/17/99

PROJECT REFERENCE NO.	SHEET NO.
U-5839	19
R/W SHEET NO.	

ROADWAY DESIGN ENGINEER
5/9/2023
NORTH CAROLINA PROFESSIONAL SEAL 046721 ENGINEER CHRISTOPHER D. ANDERSON
DocuSigned by: Chris Anderson 2319

HYDRAULICS ENGINEER
5/9/2023
NORTH CAROLINA PROFESSIONAL SEAL 029984 ENGINEER DAVID P. BOCKER
DocuSigned by: David P. Bocker

DOCUMENT NOT CONSIDERED FINAL UNLESS ALL SIGNATURES COMPLETED

-Y9-	-Y9-	-Y9-
PI Sta 11+03.95	PI Sta 13+19.87	PI Sta 15+48.02
Δ = 3° 04' 15.7" (LT)	Δ = 15° 56' 26.3" (LT)	Δ = 35° 10' 22.8" (RT)
D = 1° 28' 38.8"	D = 7° 09' 43.1"	D = 15° 26' 37.0"
L = 207.86'	L = 222.57'	L = 227.75'
T = 103.95'	T = 112.01'	T = 117.59'
R = 3,878.00'	R = 800.00'	R = 371.00'
SE = EXIST	SE = 04	SE = 04
	Vd = 35 MPH	Vd = 35 MPH

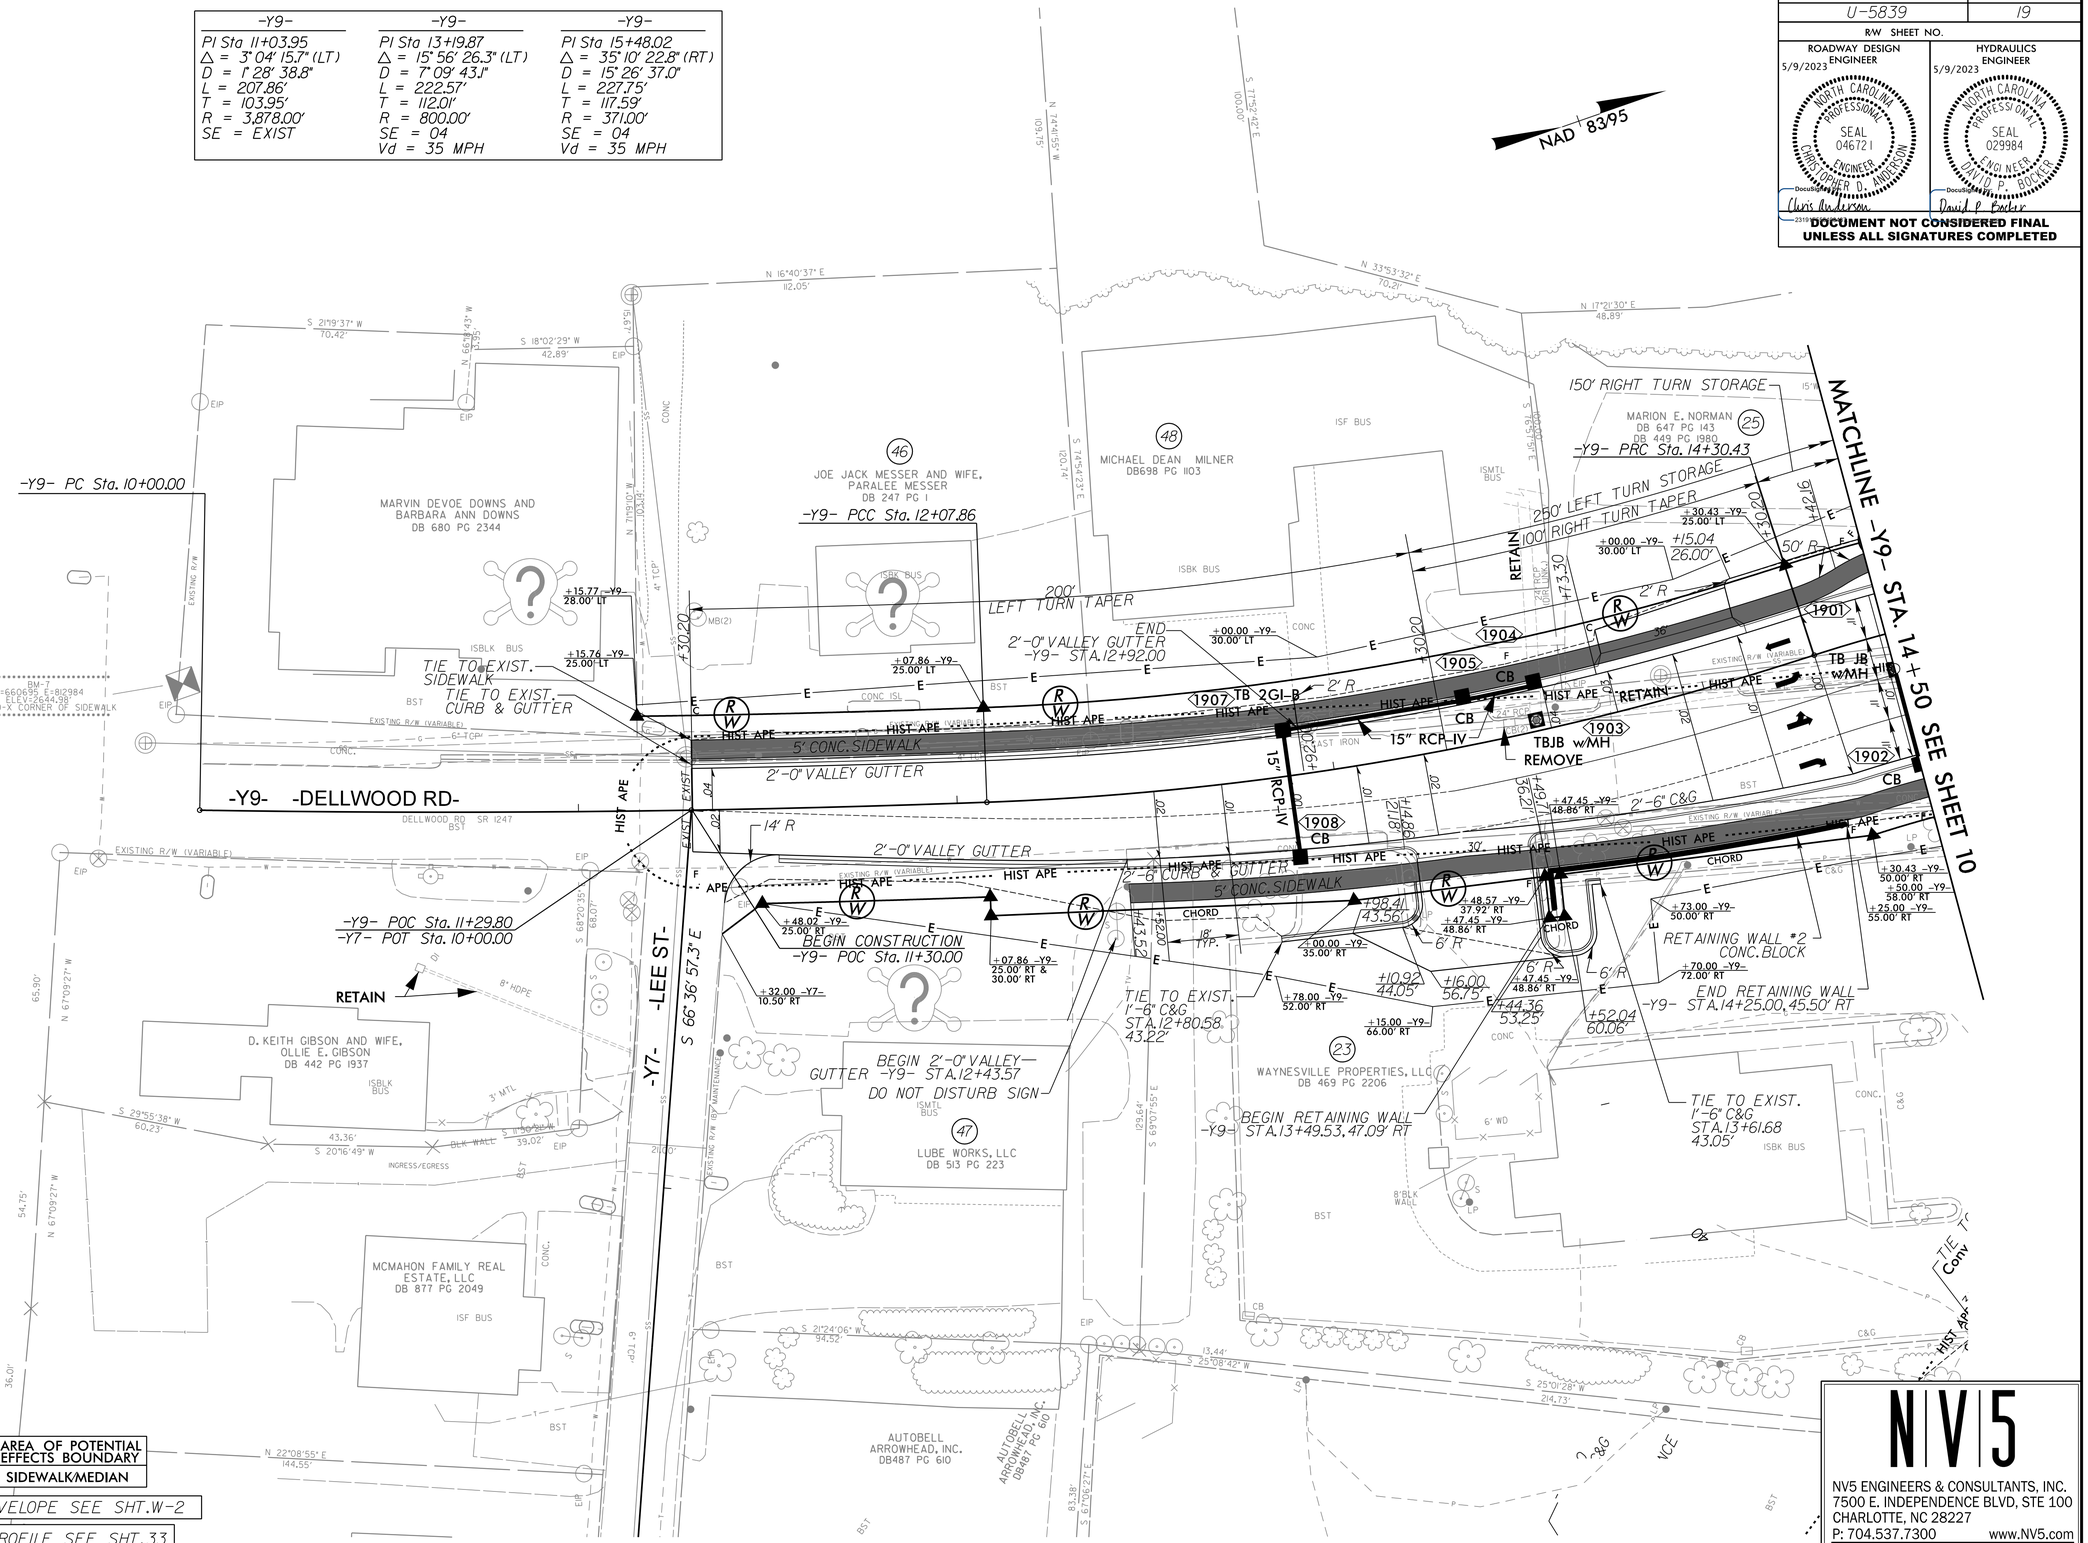

NV5 ENGINEERS & CONSULTANTS, INC.
7500 E. INDEPENDENCE BLVD, STE 100
CHARLOTTE, NC 28227
P: 704.537.7300 www.NV5.com
NC License # F-1333
formerly CALYX Engineers & Consultants

2/23/2023
R:\Roadway\Proj\U5839_RDY_PSH_19.dgn
Reagan Crothers