DocuSign Envelope ID: B272067B-575D-451E-9EB5-94B150D7AEBB

PROJECT REFERENCE NO.	SHEET NO.
U-5839	SCP-7

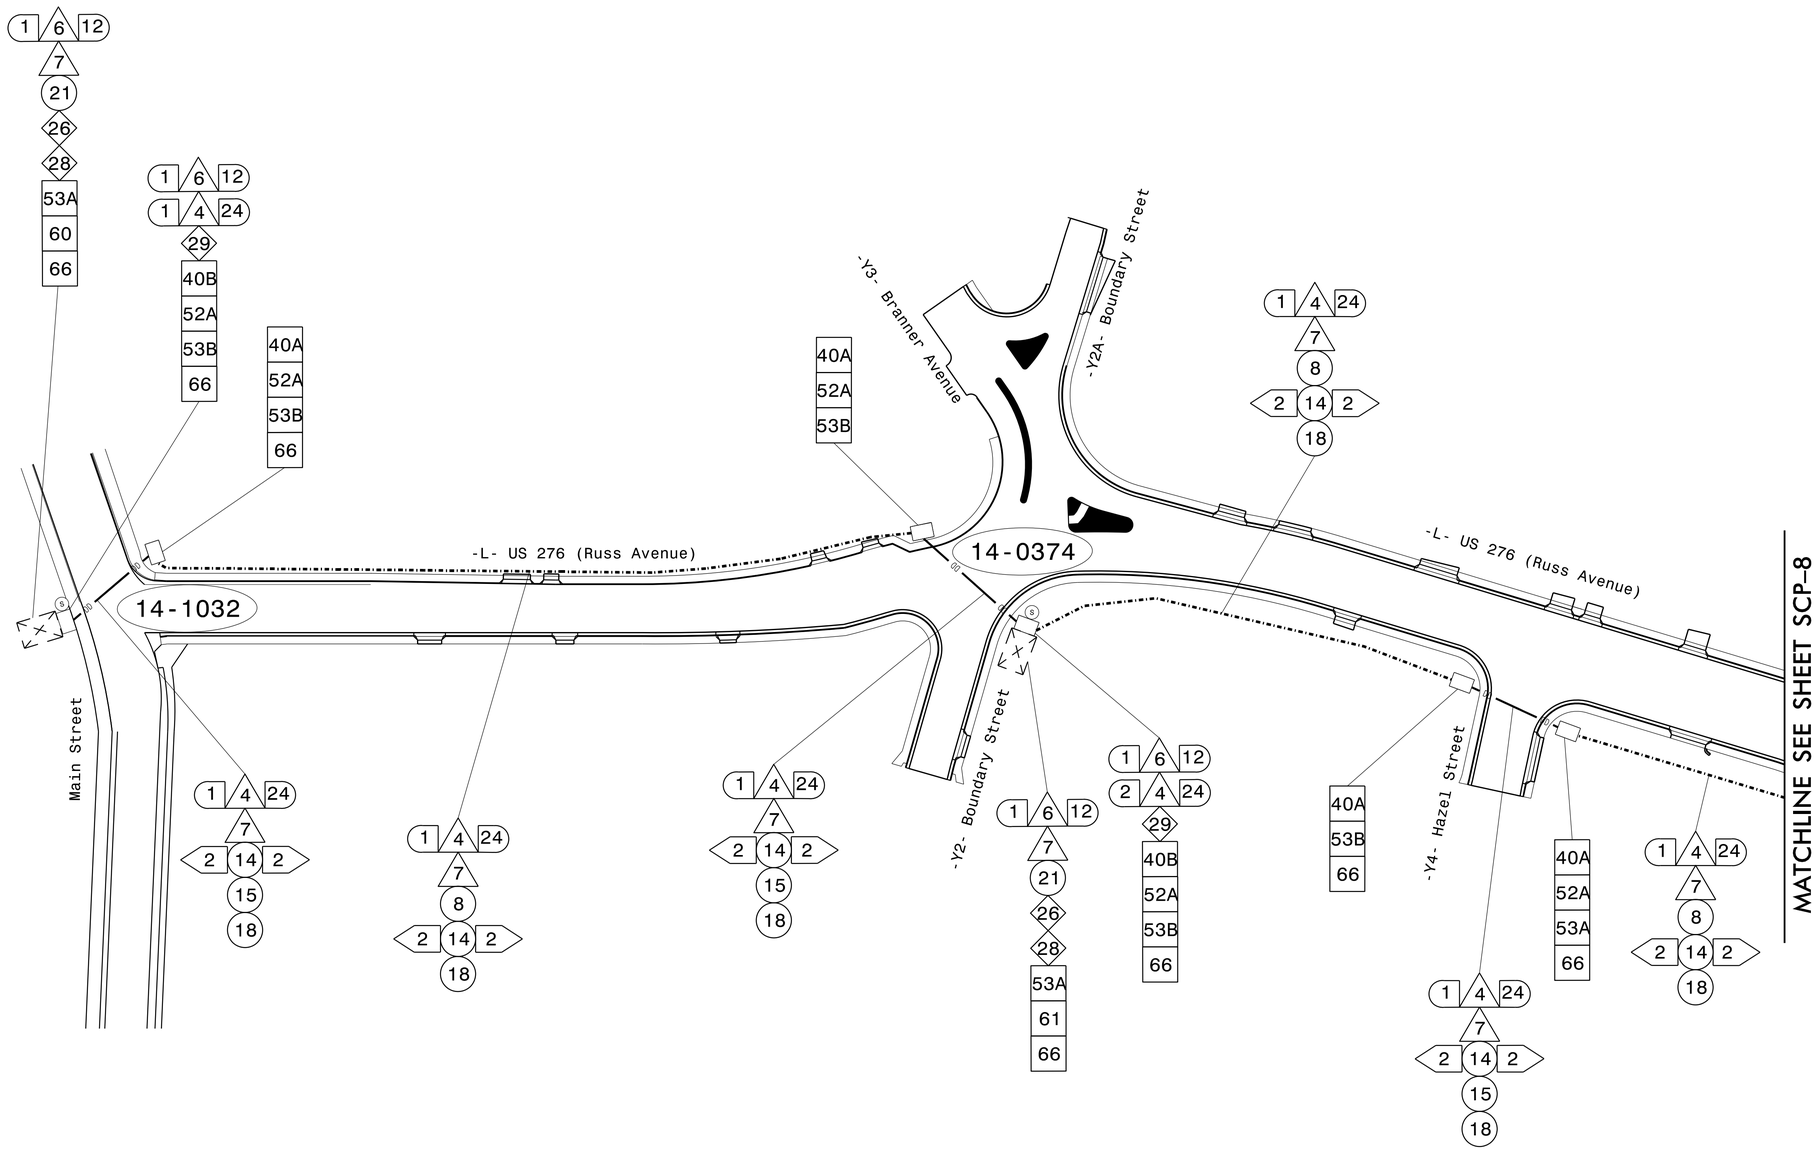

NOTES:

1) NOTIFY THE DIVISION 14 TRAFFIC ENGINEER AT (828) 631–1185 FIVE (5) DAYS PRIOR TO BEGINNING WORK ON SIGNAL SYSTEM COMMUNICATIONS CABLE. NOTIFY THE ENGINEER AFTER ALL WORK IS PERFORMED TO ENSURE THAT ALL FIBER CIRCUITS ARE FUNCTIONING PROPERLY. ALL WORK IS NOT COMPLETE UNTIL THE SIGNAL SYSTEM IS BACK UP AND OPERATIONAL.

2) CONTRACTOR TO RECORD EXISTING SPLICE ARRANGEMENT FOR COMPARISON TO THE SUPPLIED SPLICE DETAILS. IF DISCREPANCIES EXIST, CONTACT THE ENGINEER TO DETERMINE HOW TO PROCEED WITH RESPLICING. PROVIDE AS–BUILT PLANS TO THE ENGINEER IF FINAL SPLICE ARRANGEMENT DIFFERS FROM THE SUPPLIED SPLICE DETAILS.

3) ALL NCDOT FIBER ATTACHMENT POINTS ARE 40" BELOW POWER, FRONT SIDE OF POLE, UNLESS NOTED OTHERWISE.

4) ONCE FIBER OPTIC CABLE HAS BEEN INSTALLED AND THE SYSTEM IS UP AND OPERATIONAL, REMOVE THE WIRELESS EQUIPMENT AND CONTACT THE DIVISION 14 TRAFFIC ENGINEER AT (828) 631–1185 AND RETURN THE WIRELESS EQUIPMENT.

Final Design

Infrastructure Consulting Services, Inc.
RKA
RAMEY KEMP ASSOCIATES
8210 University Executive Park Drive Suite 220 Charlotte, North Carolina 28262
Phone: 704-549-4260 | www.rameykemp.com | NC License No. F-1489

Prepared For:
750 N. Greenfield Pkwy., Garner, NC 27529

SCALE 0 50
1"=50'

D14-12_Waynesville
Cable Routing Plans

Division 14 Haywood County Waynesville

PLAN DATE:	April 2023	REVIEWED BY:	WJ Hamilton
PREPARED BY:	TS Popelka	RKA PROJ. NO:	16085 (041)

REVISIONS	INIT.	DATE

DOCUMENT NOT CONSIDERED FINAL UNLESS ALL SIGNATURES COMPLETED

SEAL
NORTH CAROLINA PROFESSIONAL SEAL 32396 ENGINEER WILLIAM J. HAMILTON

DocuSigned by:
William J. Hamilton
A0560D704648484
SIGNATURE
04/11/2023
DATE