DocuSign Envelope ID: 126F017E-F4AC-4A92-A97B-1BE43A27D2F7

SEWER LINE 5A

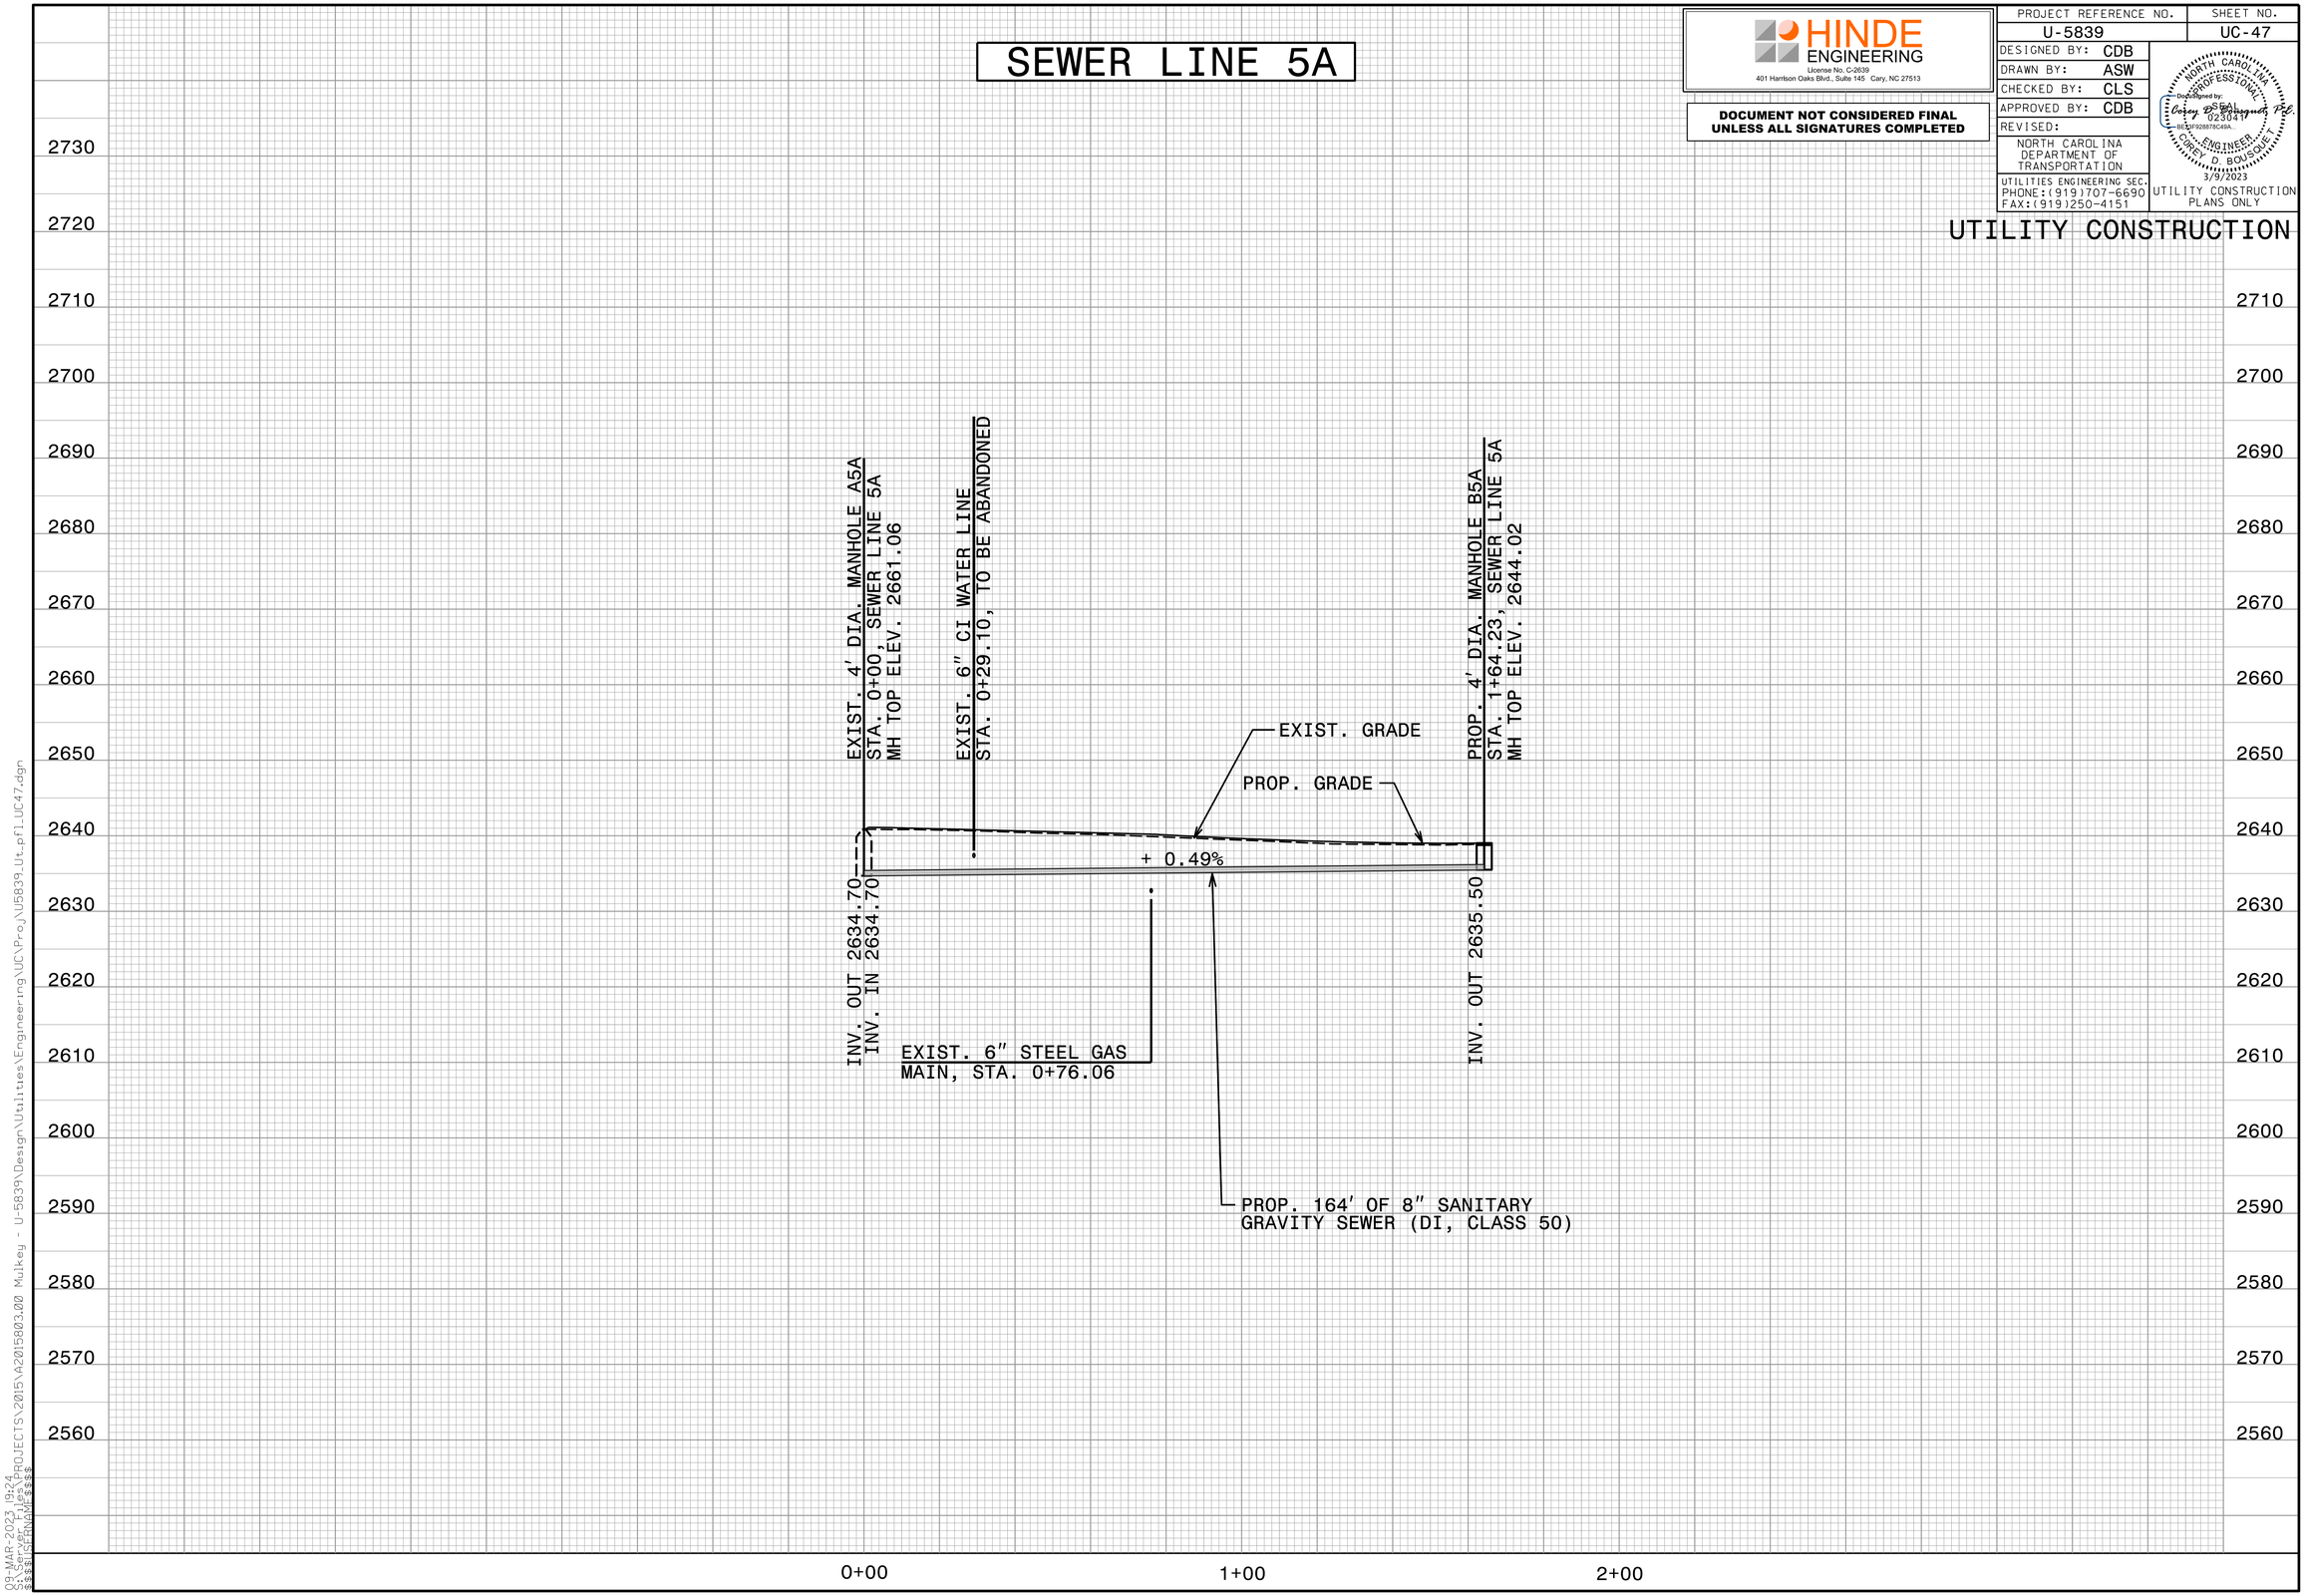

HINDE ENGINEERING
License No. C-2639
401 Harrison Oaks Blvd., Suite 145 Cary, NC 27513

DOCUMENT NOT CONSIDERED FINAL UNLESS ALL SIGNATURES COMPLETED

PROJECT REFERENCE NO.	SHEET NO.
U-5839	UC-47

DESIGNED BY: CDB
DRAWN BY: ASW
CHECKED BY: CLS
APPROVED BY: CDB
REVISED:

NORTH CAROLINA DEPARTMENT OF TRANSPORTATION
UTILITIES ENGINEERING SEC.
PHONE:(919)707-6690
FAX:(919)250-4151

NORTH CAROLINA PROFESSIONAL SEAL 023041 ENGINEER CUREY D. BOUSQUET
Docusigned by: Corey D. Bousquet, P.E.
3/9/2023

UTILITY CONSTRUCTION PLANS ONLY

UTILITY CONSTRUCTION

09-MAR-2023 19:24
S:\Server Files\PROJECTS\2015\A2015803.00 Mulkey - U-5839\Design\Utilities\Engineering\UC\Proj\U5839_Ut_pfl_UC47.dgn
$$$$USERNAME$$$$