NCDOT SIGNAL, AT&T & SPECTRUM ONLY

PROJECT REFERENCE NO.	SHEET NO.
U-5839	U0-2C
THIS SHEET CORRESPONDS TO RDY-4	

UTILITIES BY OTHERS

NOTE:
ALL UTILITY WORK SHOWN ON THIS SHEET WILL BE DONE BY OTHERS. NO PAYMENT WILL BE MADE TO THE CONTRACTOR FOR UTILITY WORK SHOWN ON THIS SHEET.

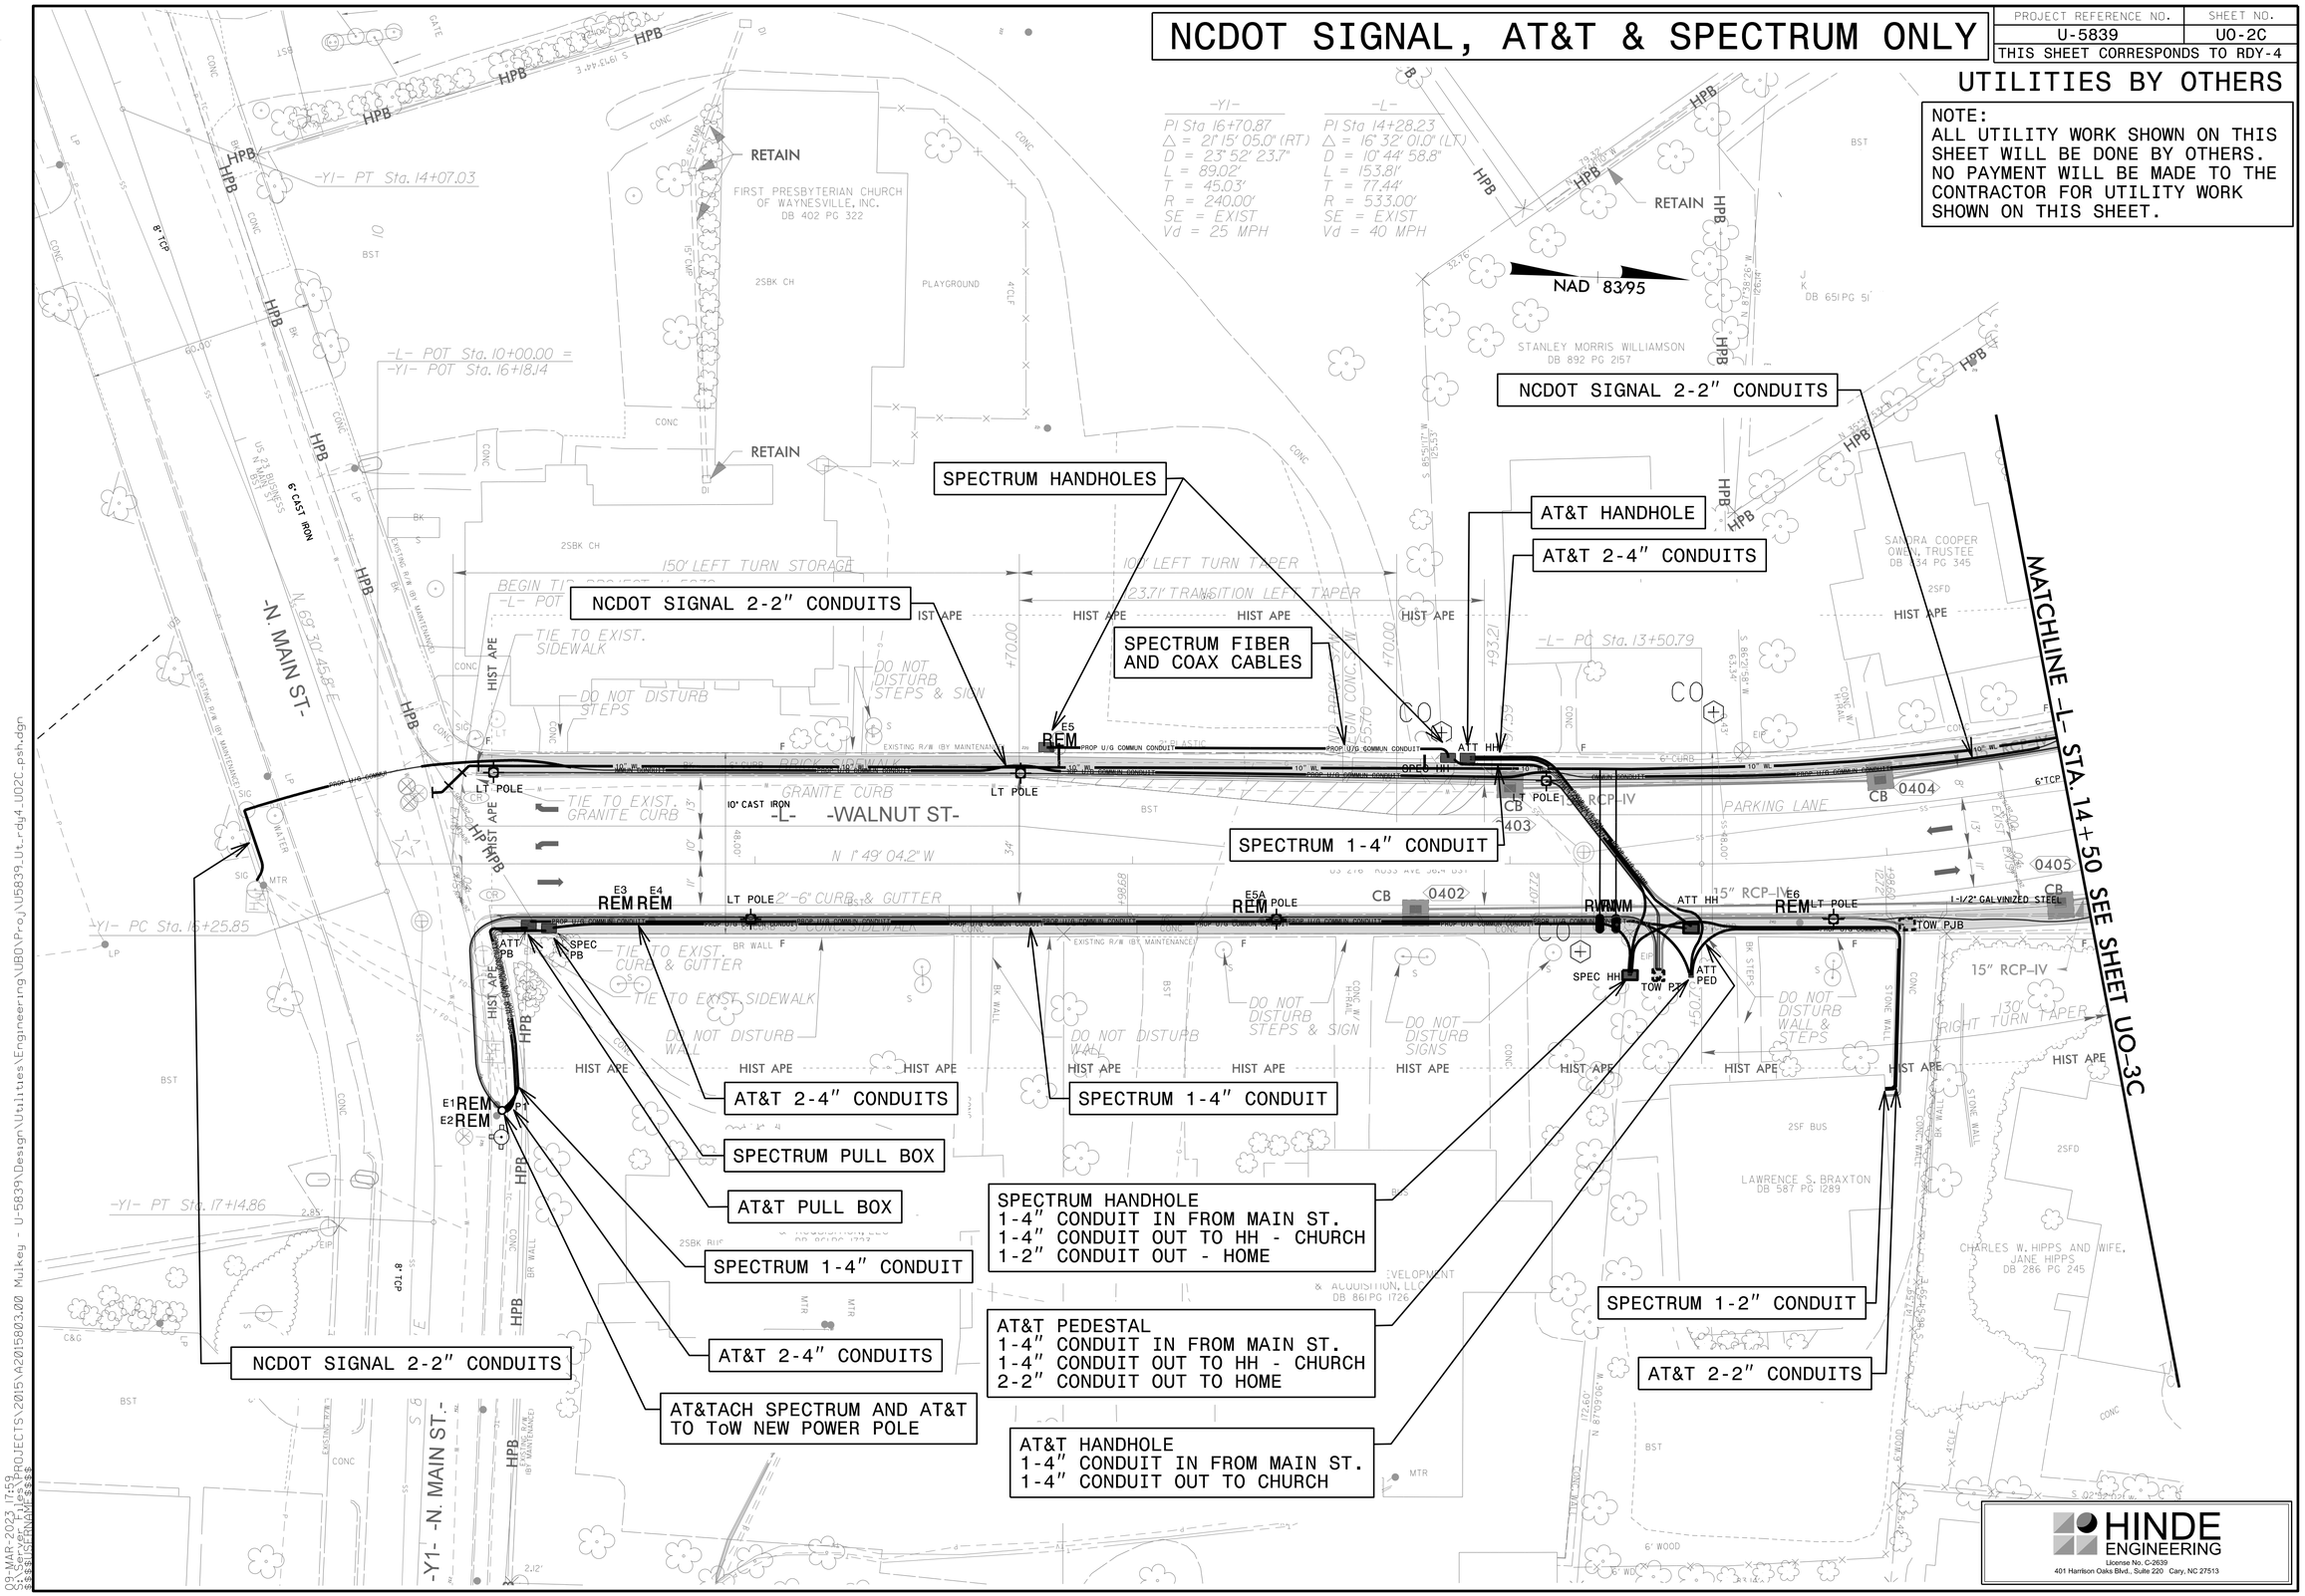

8/17/99

09-MAR-2023 17:53
R:\Roadway\Proj\U5839_Ut_rdy4_U02C_psh.dgn
$$$$USERNAME$$$$
$$$$ICONAME$$$$
$$$$PROJECTS\2015\A2015803.00 Mulkey - U-5839\Design\Utilities\Engineering\UBO\Proj\U5839_Ut_rdy4_U02C_psh.dgn