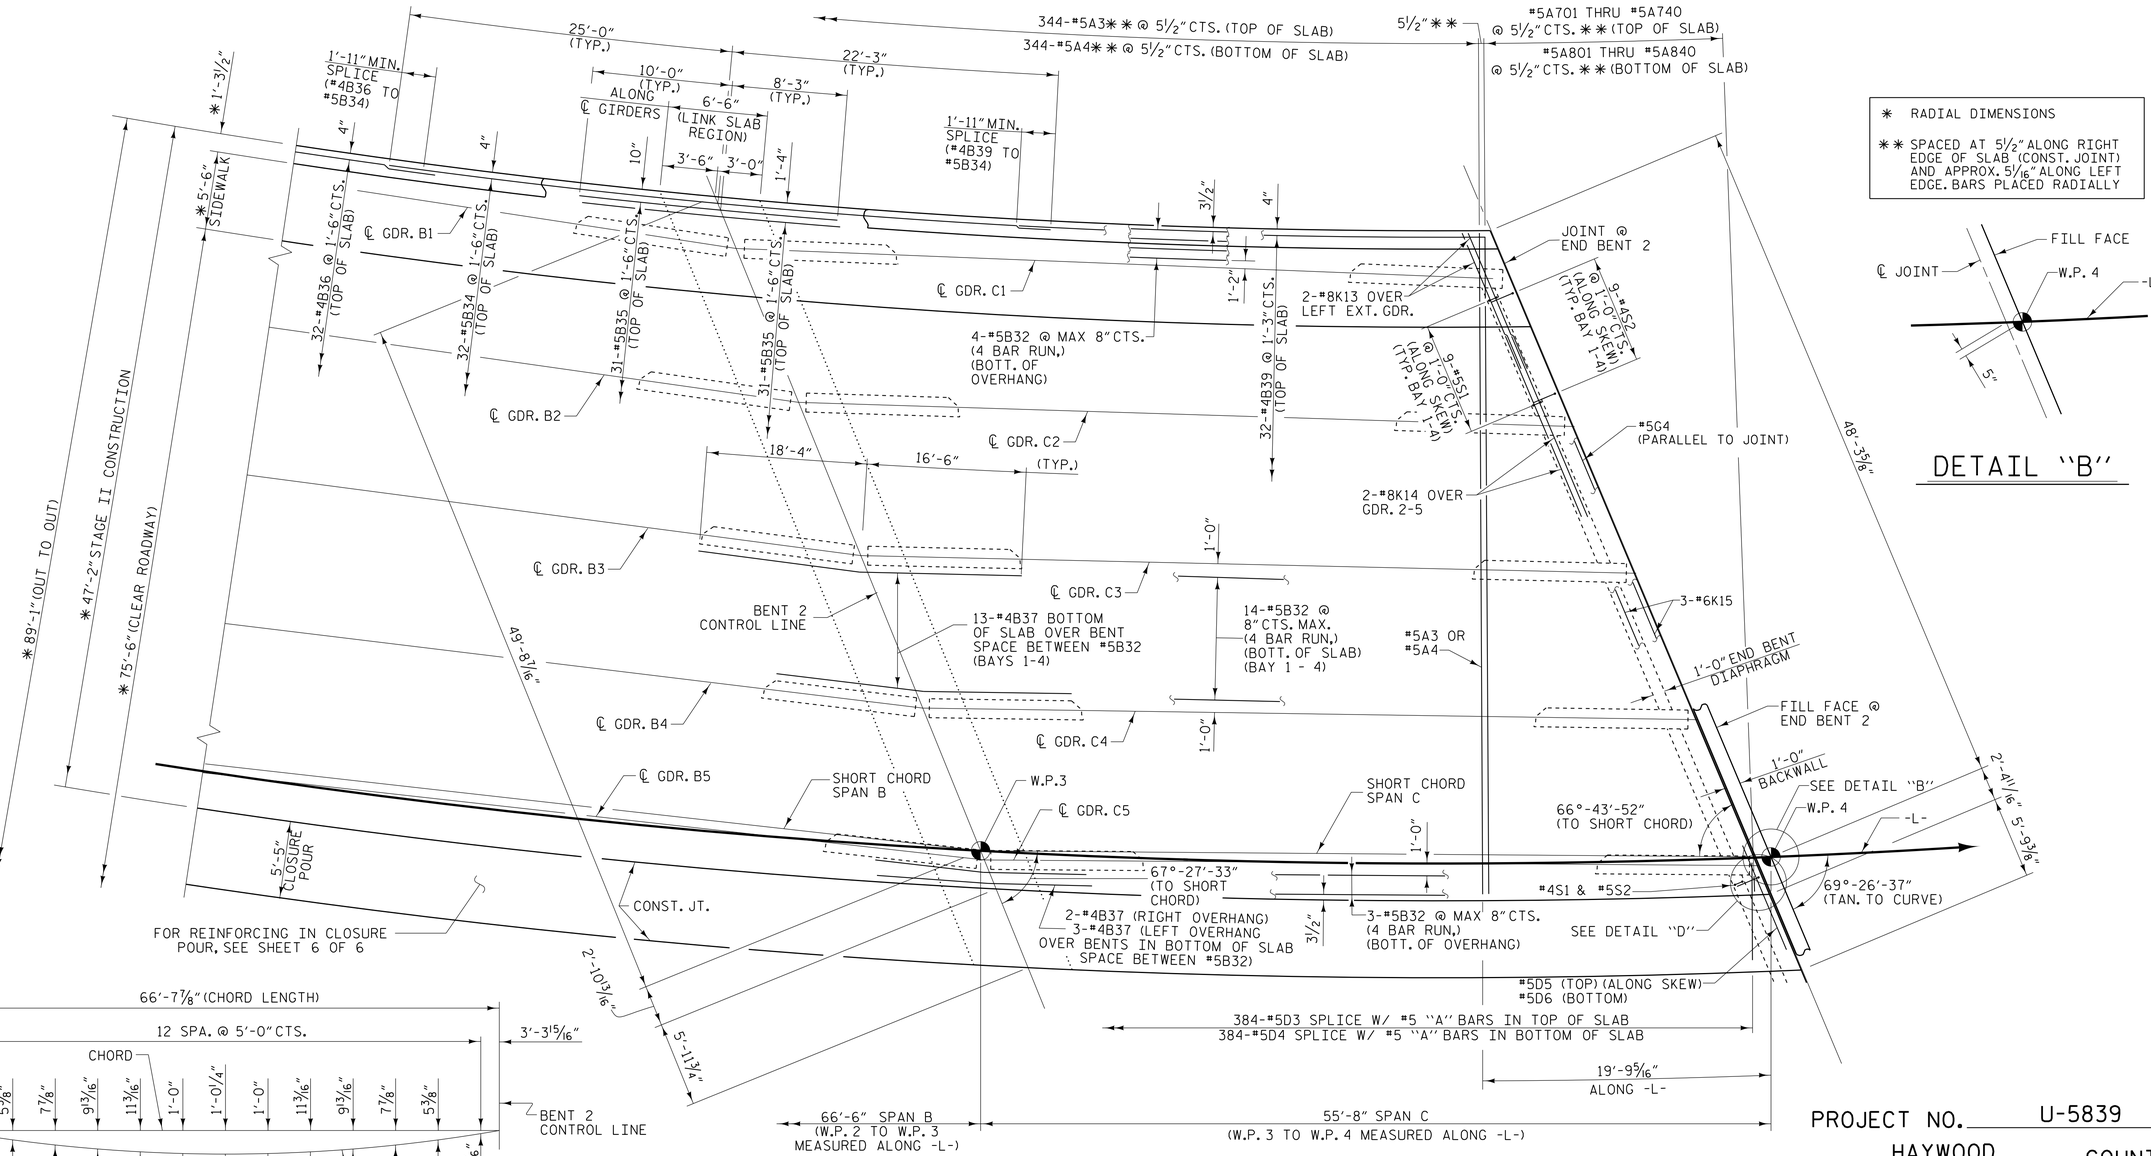


## NOTES

FOR SIDEWALK DETAILS AND REINFORCING STEEL, SEE "SIDEWALK PLAN AND DETAILS" SHEETS.

FOR TRANSVERSE CONSTRUCTION JOINT DETAIL, SEE "SUPERSTRUCTURE TYPICAL SECTION" SHEET 5 OF 5.

FOR POUR SEQUENCE AND LOCATION OF TRANSVERSE CONSTRUCTION JOINTS, , SEE "SUPERSTRUCTURE BILL OF MATERIAL" SHEET 3 OF 3.

DOWELS SHALL BE PLACED IN THE SAME HORIZONTAL PLANE AS THE TOP AND BOTTOM SLAB REINFORCING STEEL.

#"5G" BARS MAY BE SHIFTED SLIGHTLY, AS NECESSARY, TO CLEAR REINFORCING STEEL AND STIRRUPS.

FOR ARC OFFSETS FOR RIGHT EDGE, SEE SHEET 6 OF 6.

## ARC OFFSETS

DRAWN BY : W. B. ALLEN — DATE : 12/19
CHECKED BY : Z. H. BROWN — DATE : 1/20
DESIGN ENGINEER OF RECORD: R. C. LARSON — DATE : 4/23
DocuSigned by: BEB2398D9220470

PLANS PREPARED BY:
NV5 ENGINEERS & CONSULTANTS, INC.
3300 REGENCY PARKWAY, SUITE 100
CARY, NC 27518
P: 919.851.1912 www.NV5.com
NC License # F-1333

DocuSigned by: BEB2398D9220470
NORTH CAROLINA PROFESSIONAL SEAL 14114 ENGINEER ROBERT C. LARSON
5/18/2023

**DOCUMENT NOT CONSIDERED FINAL UNLESS ALL SIGNATURES COMPLETED**

PROJECT NO. U-5839
HAYWOOD COUNTY
STATION: 24+64.13 -L- POC

SHEET 5 OF 6

STATE OF NORTH CAROLINA
DEPARTMENT OF TRANSPORTATION
RALEIGH

# SUPERSTRUCTURE
# PLAN OF SPANS
## STAGE II

| REVISIONS | | | | | | SHEET NO. |
|---|---|---|---|---|---|---|
| NO. | BY: | DATE: | NO. | BY: | DATE: | S1-16 |
| 1 | | | 3 | | | TOTAL SHEETS |
| 2 | | | 4 | | | 63 |

5/17/2023 7:05:56 PM R:\Structures\3 span Bridge over RRN6 U5839_SMU_SS_43084.dgn