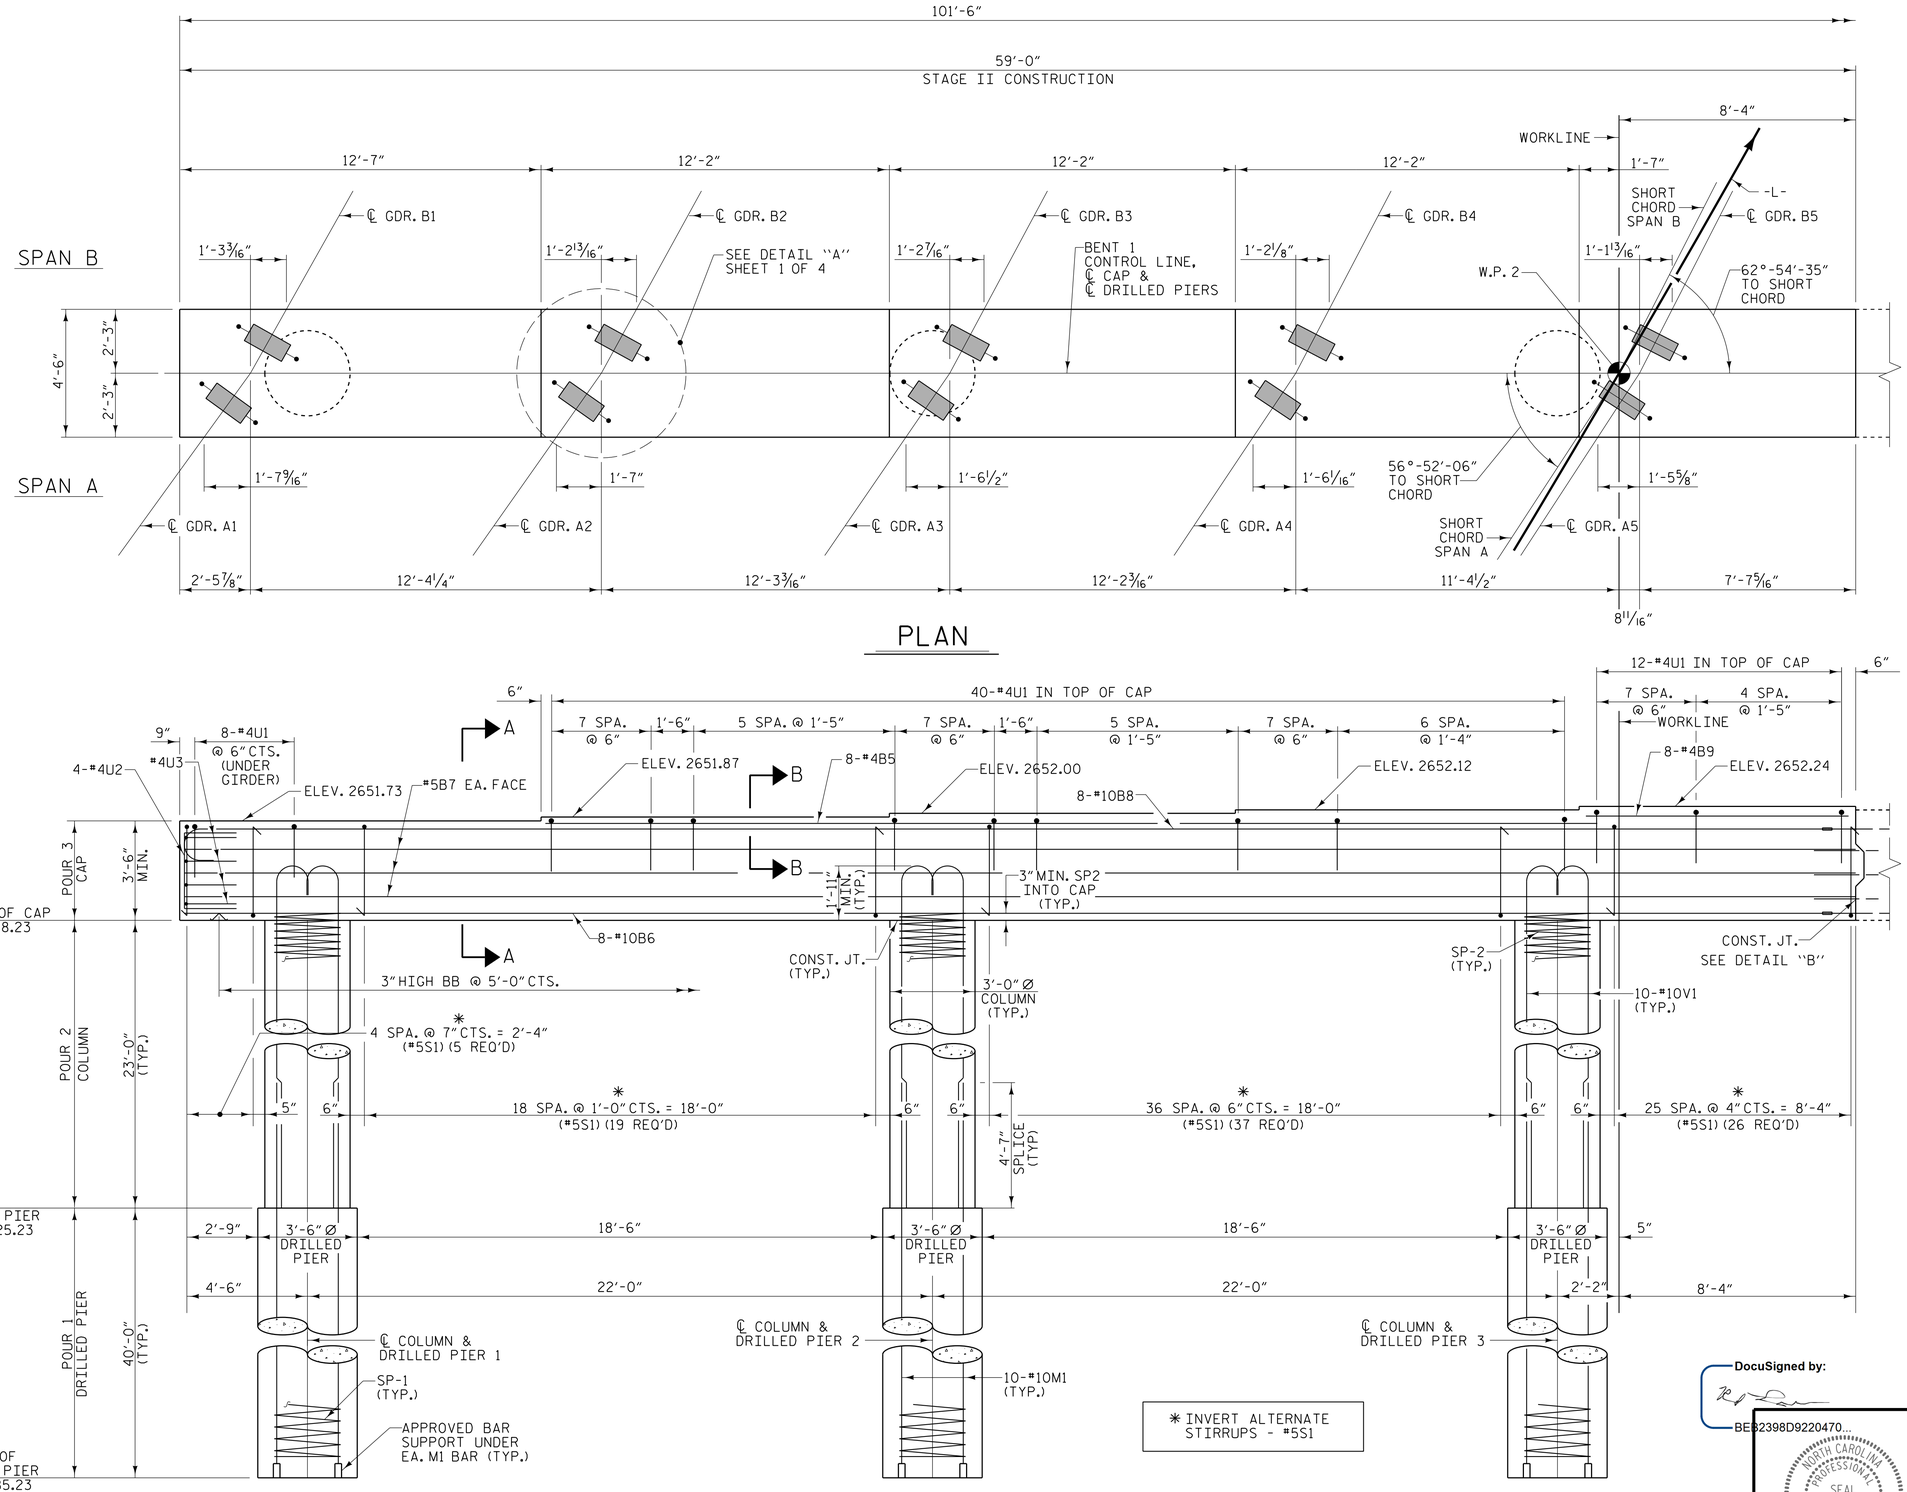

PLAN

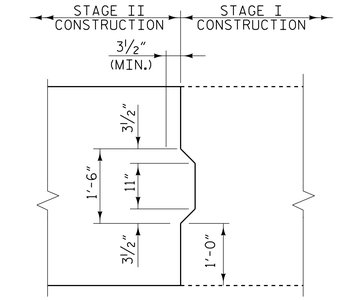

DETAIL "B"

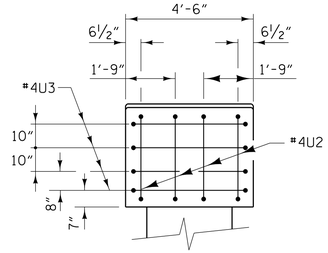

LEFT END ELEVATION

✳ INVERT ALTERNATE STIRRUPS - #5S1

ELEVATION

(FOR SECTIONS A-A AND B-B, SEE SHEET 4 OF 4)

PLANS PREPARED BY:

NV5

NV5 ENGINEERS & CONSULTANTS, INC.
3300 REGENCY PARKWAY, SUITE 100
CARY, NC 27518
P: 919.851.1912 www.NV5.com
NC License # F-1333

PROJECT NO. U-5839

HAYWOOD COUNTY

STATION: 24+64.13 -L- POC

SHEET 2 OF 4

STATE OF NORTH CAROLINA
DEPARTMENT OF TRANSPORTATION
RALEIGH

SUBSTRUCTURE

BENT 1

STAGE II

DocuSigned by:
BE82398D9220470...

NORTH CAROLINA PROFESSIONAL SEAL 14114 ENGINEER ROBERT C. LARSON
5/18/2023

DOCUMENT NOT CONSIDERED FINAL UNLESS ALL SIGNATURES COMPLETED

REVISIONS						SHEET NO.
NO.	BY:	DATE:	NO.	BY:	DATE:	S1-46
1			3			TOTAL SHEETS
2			4			63

DRAWN BY : W. B. ALLEN DATE : 5/20
CHECKED BY : Z. H. BROWN DATE : 8/20
DESIGN ENGINEER OF RECORD: R. C. LARSON DATE : 4/23

DocuSigned by:
BE82398D9220470...

5/17/2023 7:48:11 PM R:\Structures\3 span Bridge over RR\46 U5839_SMU_B2_43084.dgn