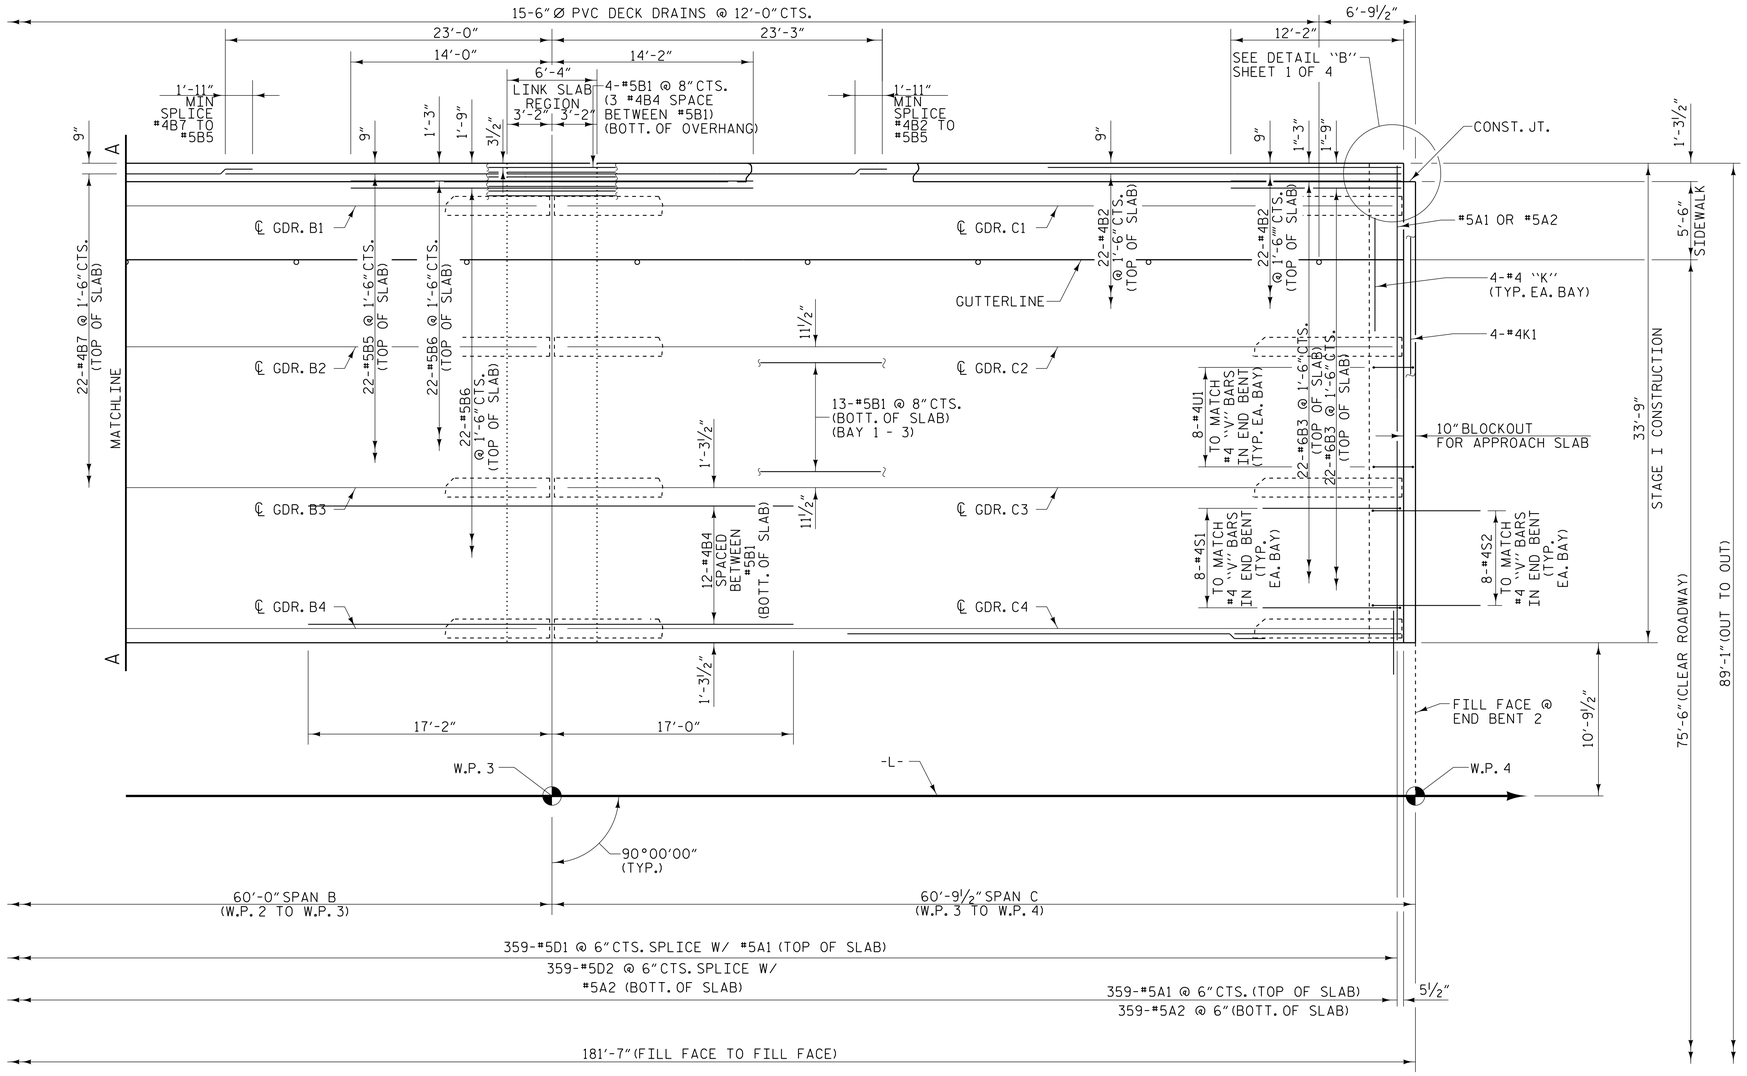

PLAN OF SPANS B & C

STAGE I CONSTRUCTION

NOTE

FOR SIDEWALK AND REINFORCING STEEL, SEE "SIDEWALK PLAN AND DETAILS" SHEET.

FOR POUR SEQUENCE AND LOCATION OF TRANSVERSE CONSTRUCTION JOINTS, SEE "SUPERSTRUCTURE BILL OF MATERIALS."

DOWELS SHALL BE PLACED IN THE SAME HORIZONTAL PLANE AS THE TOP AND BOTTOM SLAB REINFORCING STEEL.

PROJECT NO. U-5839

HAYWOOD COUNTY

STATION: 31+45.00 -L- POT

SHEET 2 OF 4

STATE OF NORTH CAROLINA
DEPARTMENT OF TRANSPORTATION
RALEIGH

SUPERSTRUCTURE

PLAN OF SPANS

STAGE I

PLANS PREPARED BY:

NV5 ENGINEERS & CONSULTANTS, INC.
3300 REGENCY PARKWAY, SUITE 100
CARY, NC 27518
P: 919.851.1912 www.NV5.com
NC License # F-1333

DocuSigned by:
BEB2398D9220470...

NORTH CAROLINA PROFESSIONAL SEAL 14114 ENGINEER ROBERT C. LARSON
5/19/2023

DOCUMENT NOT CONSIDERED FINAL UNLESS ALL SIGNATURES COMPLETED

REVISIONS						SHEET NO.
NO.	BY:	DATE:	NO.	BY:	DATE:	S2-12
1			3			TOTAL SHEETS
2			4			49

DRAWN BY : W. B. ALLEN DATE : 5/19
CHECKED BY : Z. H. BROWN DATE : 7/19
DESIGN ENGINEER OF RECORD: R. C. LARSON DATE : 2/23

DocuSigned by:
BEB2398D9220470...

5/17/2023 7:03:18 PM R:\Structures\Bridge over Richland Creek\2 U5839_SMU_S2_43086.dgn