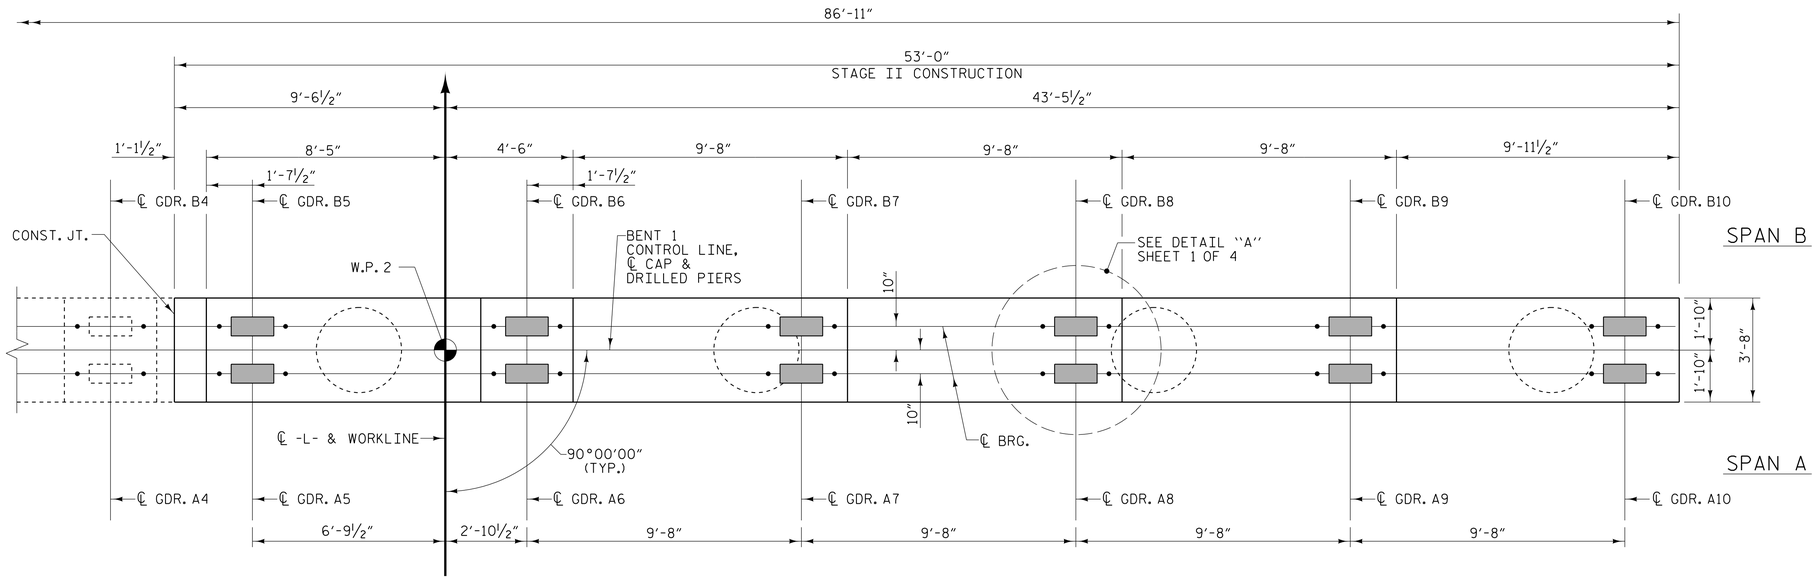

PLAN

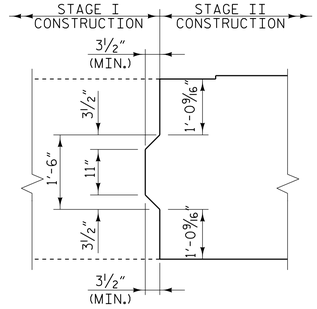

DETAIL "B"

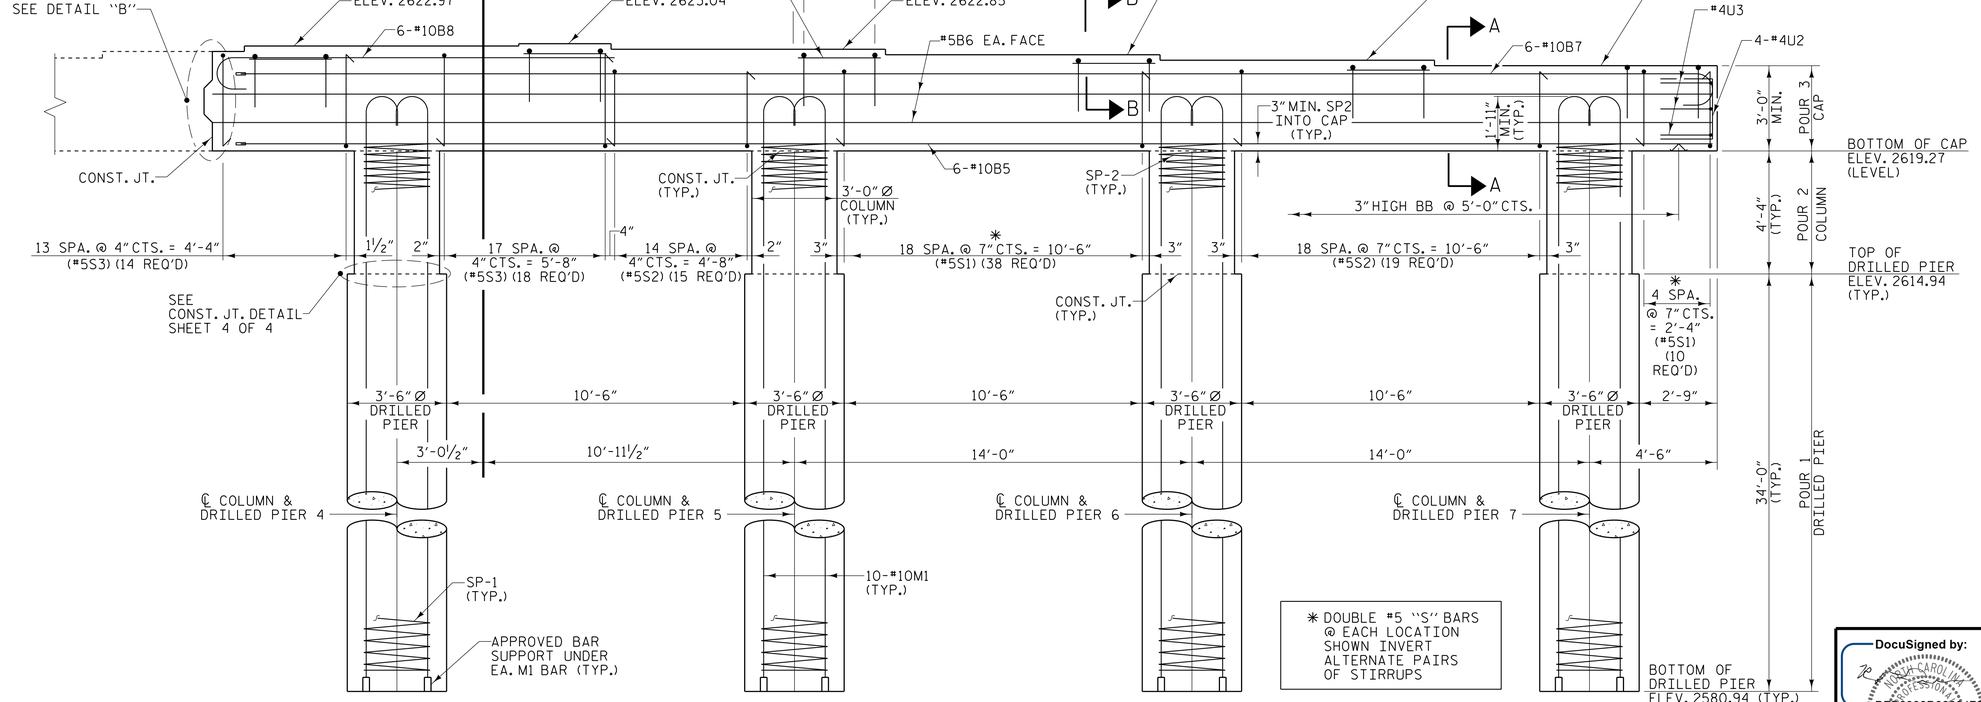

ELEVATION

PLANS PREPARED BY:

NV5 ENGINEERS & CONSULTANTS, INC.
3300 REGENCY PARKWAY, SUITE 100
CARY, NC 27518
P: 919.851.1912 www.NV5.com
NC License # F-1333

PROJECT NO. U-5839

HAYWOOD COUNTY

STATION: 31+45.00 -L- POT

SHEET 2 OF 4

STATE OF NORTH CAROLINA
DEPARTMENT OF TRANSPORTATION
RALEIGH

SUBSTRUCTURE

BENT 1

STAGE II

REVISIONS						SHEET NO.
NO.	BY:	DATE:	NO.	BY:	DATE:	S2-34
1			3			TOTAL SHEETS
2			4			49

DRAWN BY : W. B. ALLEN DATE : 10/19
CHECKED BY : Z. H. BROWN DATE : 11/19
DESIGN ENGINEER OF RECORD: R. C. LARSON DATE : 2/23

DocuSigned by: BEB2398D9220470...

DocuSigned by: NORTH CAROLINA PROFESSIONAL ENGINEER SEAL 14114 ROBERT C. LARSON BEB2398D9220470... 5/19/2023

DOCUMENT NOT CONSIDERED FINAL UNLESS ALL SIGNATURES COMPLETED

5/17/2023 12:03:29 PM R:\Structures\Bridge over Richland Creek\34 U5839_SMU_B2_43086.dgn