PROJECT REFERENCE NO.	SHEET NO.
U-5873	EC-7/CONST.4

Kimley»Horn ©2023

NC LICENSE #F-0102
200 SOUTH TRYON, SUITE 200
CHARLOTTE, N.C. 28202

NC GRID NAD 83 NA 2011

REVISIONS

5/14/99

9/8/2023

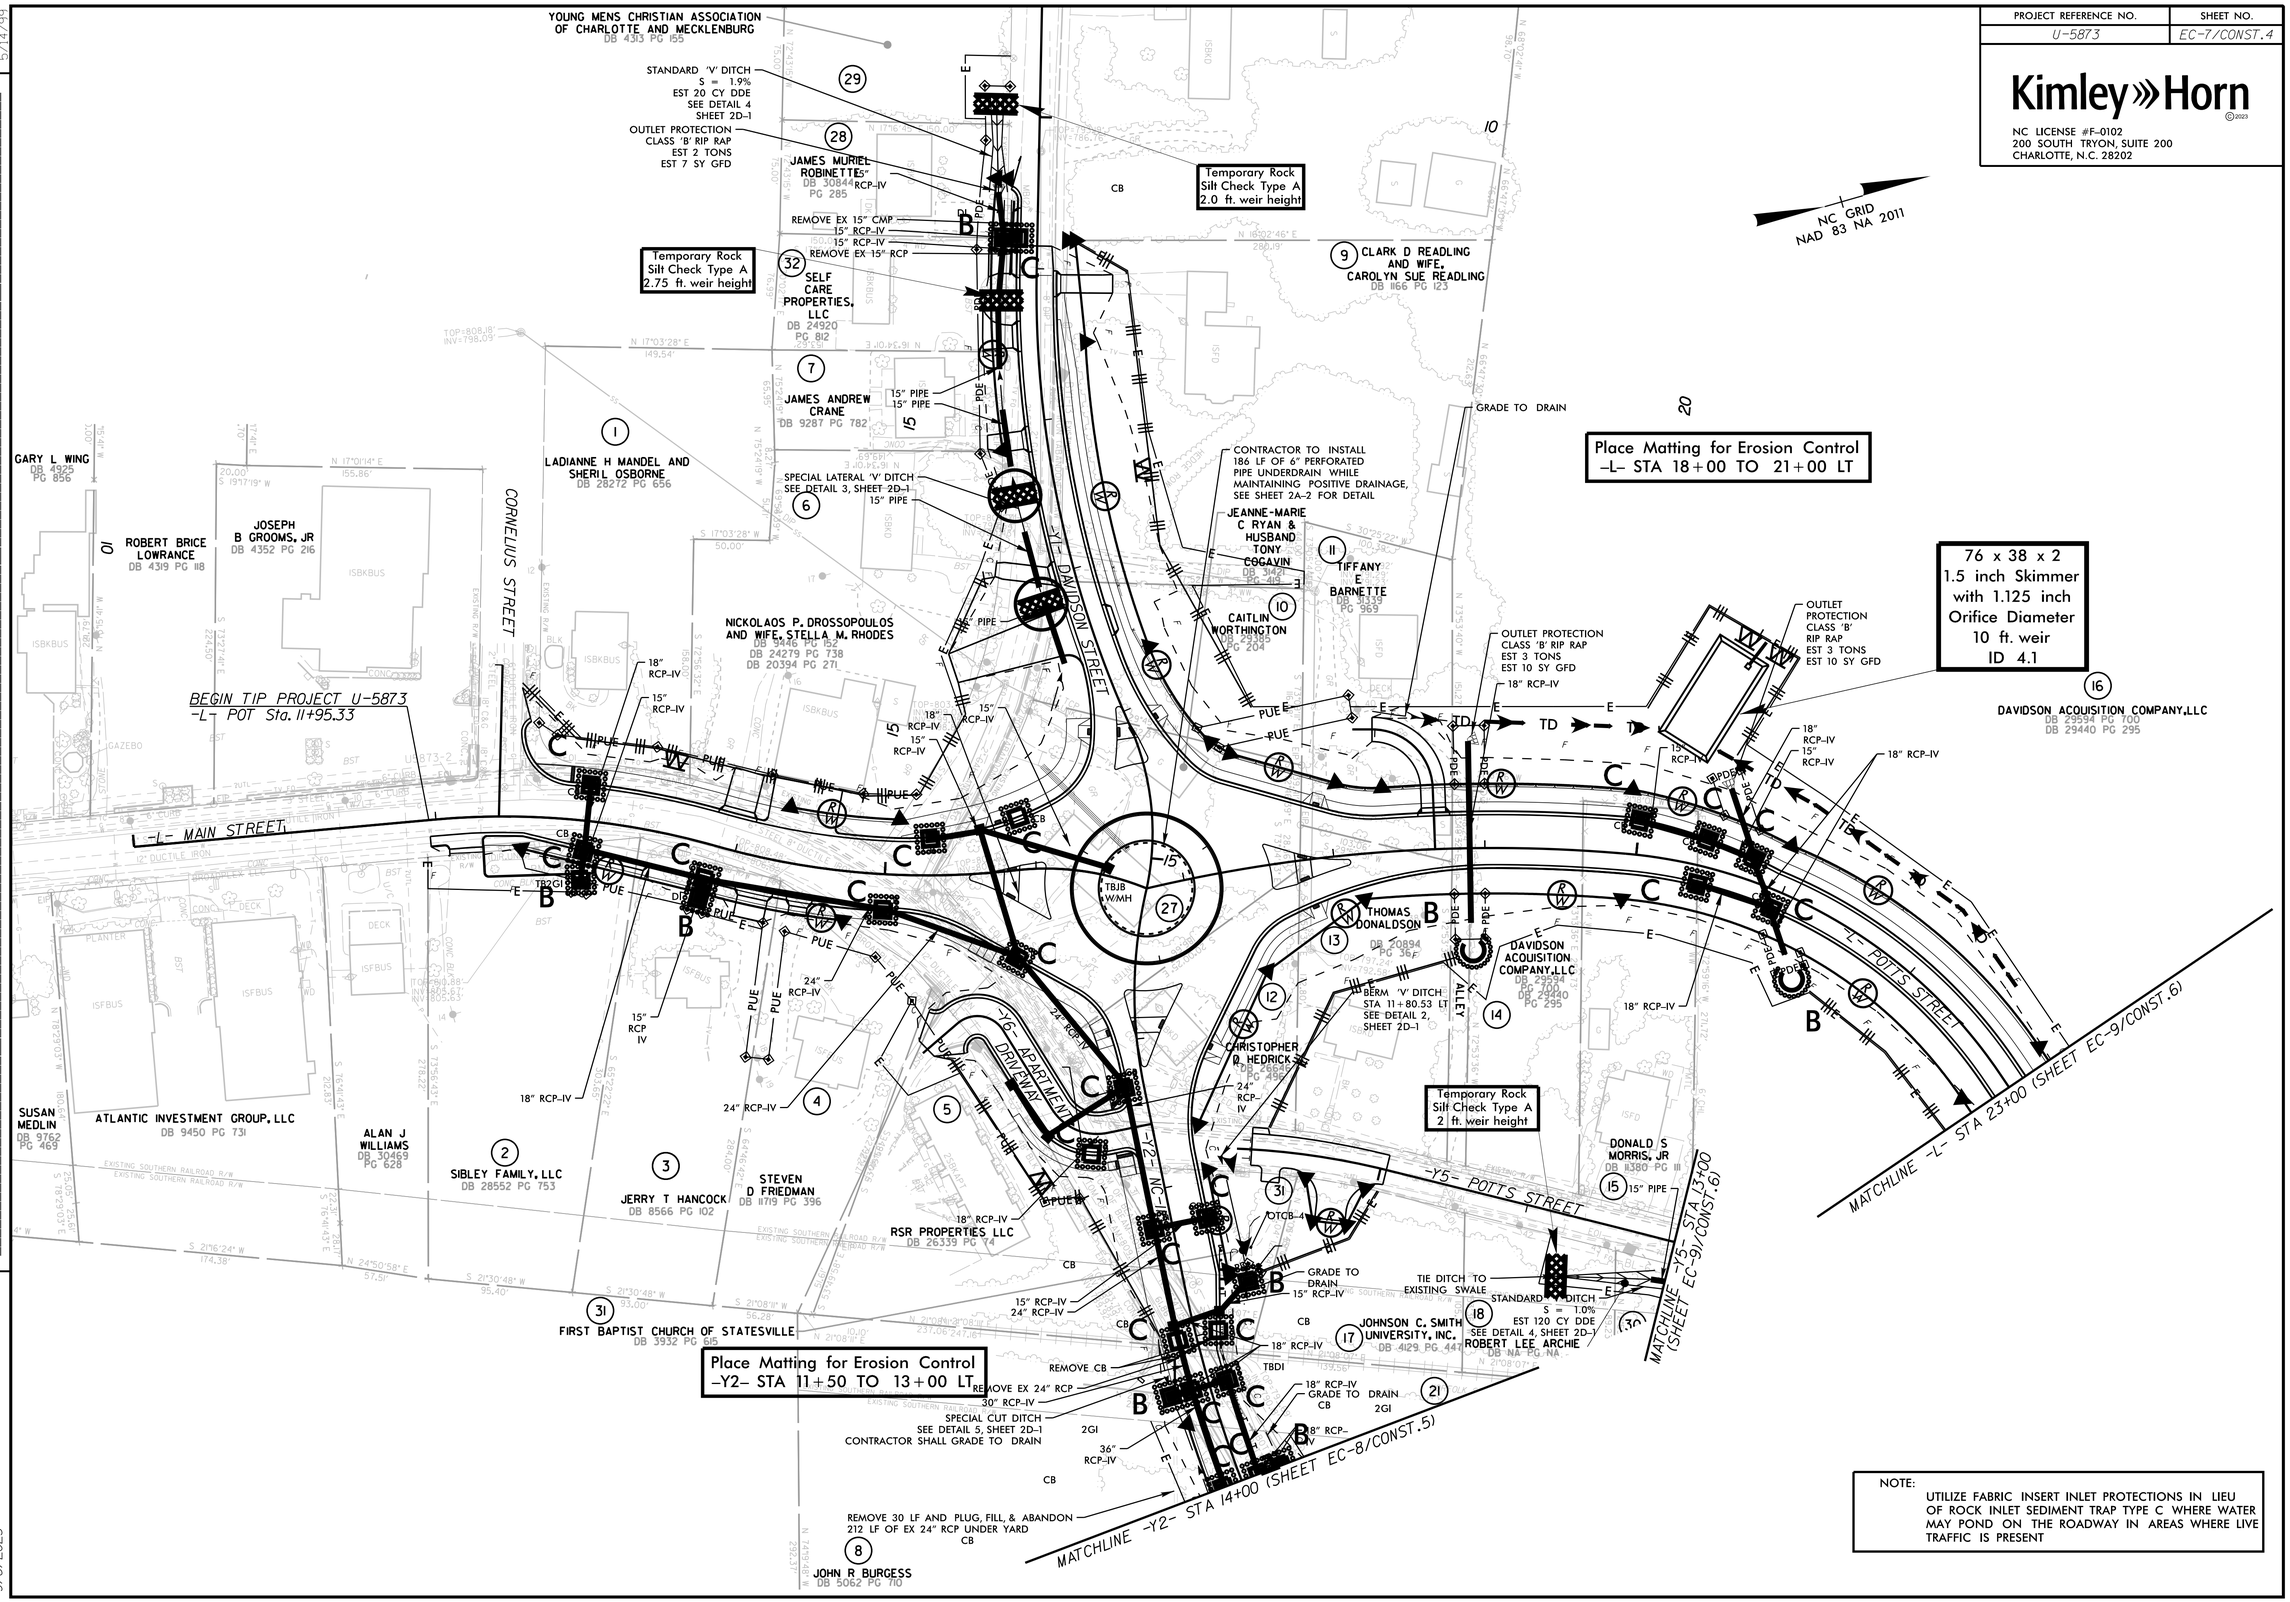

NOTE:
UTILIZE FABRIC INSERT INLET PROTECTIONS IN LIEU OF ROCK INLET SEDIMENT TRAP TYPE C WHERE WATER MAY POND ON THE ROADWAY IN AREAS WHERE LIVE TRAFFIC IS PRESENT