PREPARED BY:
Kimley»Horn ©2020
421 FAYETTEVILLE STREET, SUITE 600
RALEIGH, NC 27601

PROJECT REFERENCE NO.	SHEET NO.
U-5873	UC-7

DESIGNED BY: SJJ
DRAWN BY: SJJ
CHECKED BY: MAS
APPROVED BY: MAS
REVISED:

NORTH CAROLINA DEPARTMENT OF TRANSPORTATION

UTILITIES ENGINEERING SEC.
PHONE:(919)707-6690
FAX:(919)250-4151

NORTH CAROLINA PROFESSIONAL SEAL 027670 ENGINEER MATTHEW A. SHOESMITH
8/25/2023

UTILITY CONSTRUCTION PLANS ONLY

UTILITY CONSTRUCTION

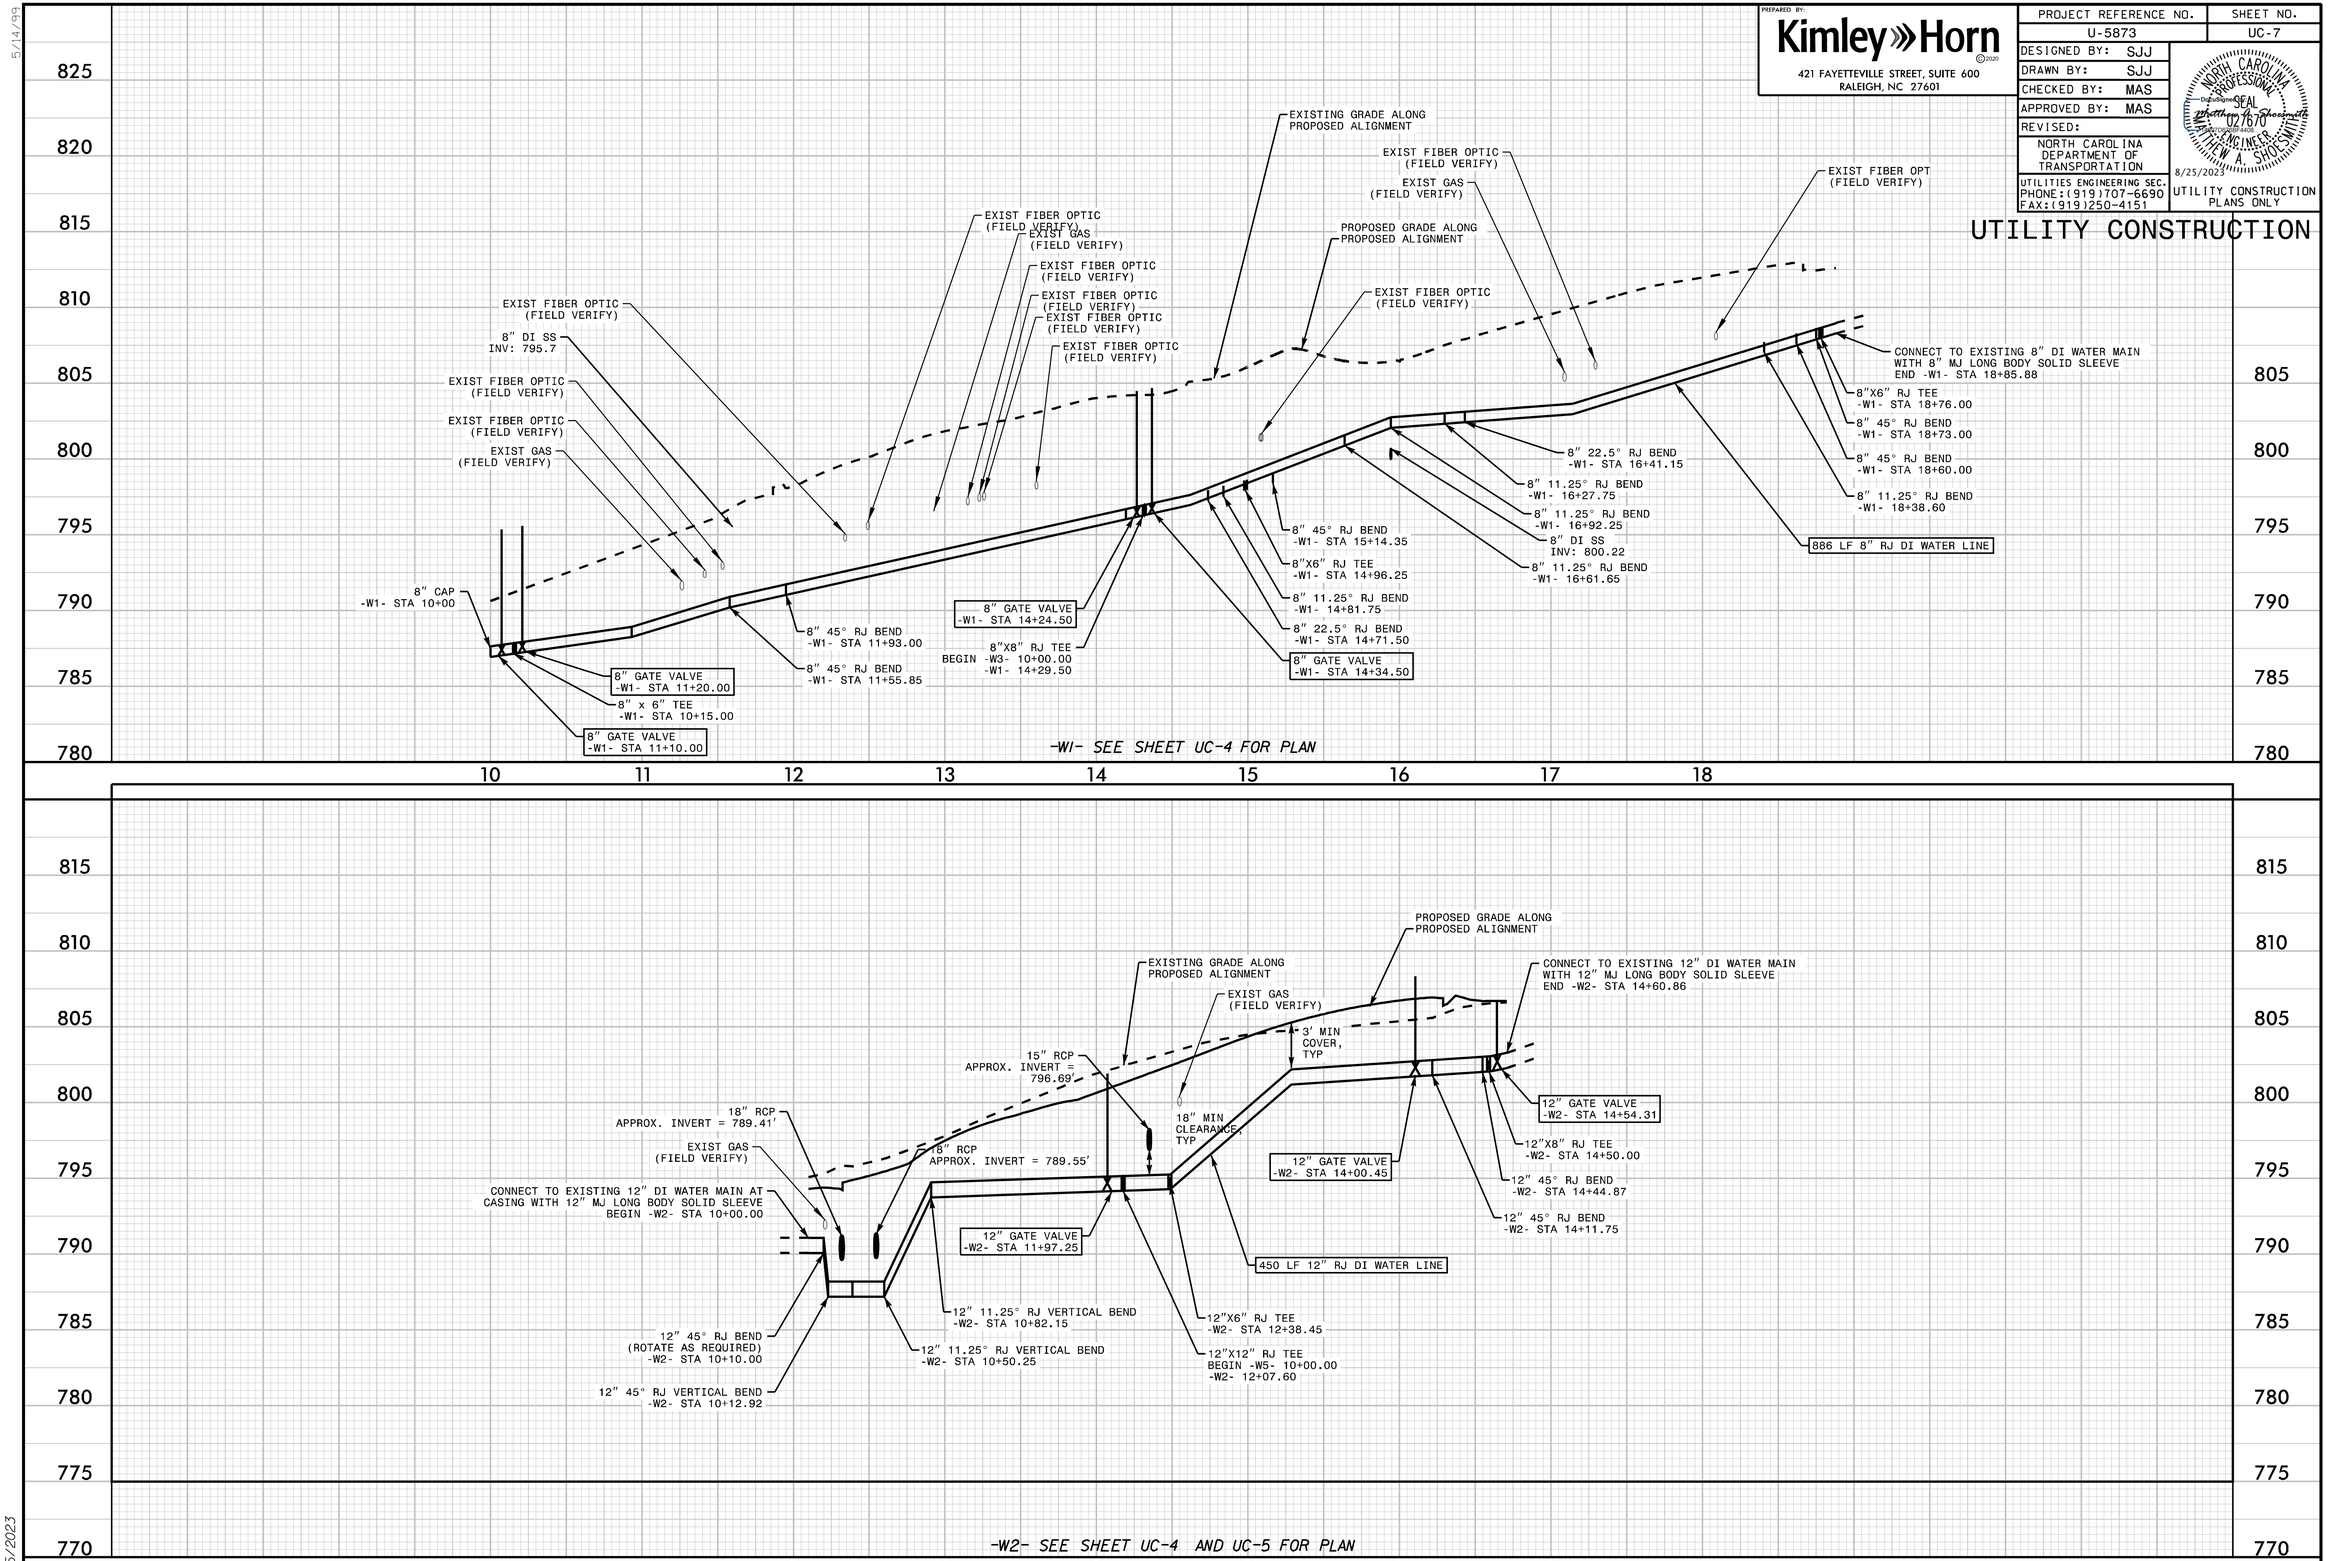

5/14/99

8/25/2023