PROJECT REFERENCE NO.	SHEET NO.
U-5907	UC-10

Kimley»Horn
200 SOUTH TRYON ST, SUITE 200
CHARLOTTE, N.C. 28202

DESIGNED BY: MAS
DRAWN BY: SJJ
CHECKED BY: MAS
APPROVED BY: ---
REVISED:

NORTH CAROLINA DEPARTMENT OF TRANSPORTATION
UTILITIES ENGINEERING SEC.
PHONE:(919)707-6690
FAX:(919)250-4151

NORTH CAROLINA PROFESSIONAL SEAL 027670 ENGINEER MATTHEW A. SHOESMITH
7/17/2023

UTILITY CONSTRUCTION PLANS ONLY

UTILITY CONSTRUCTION

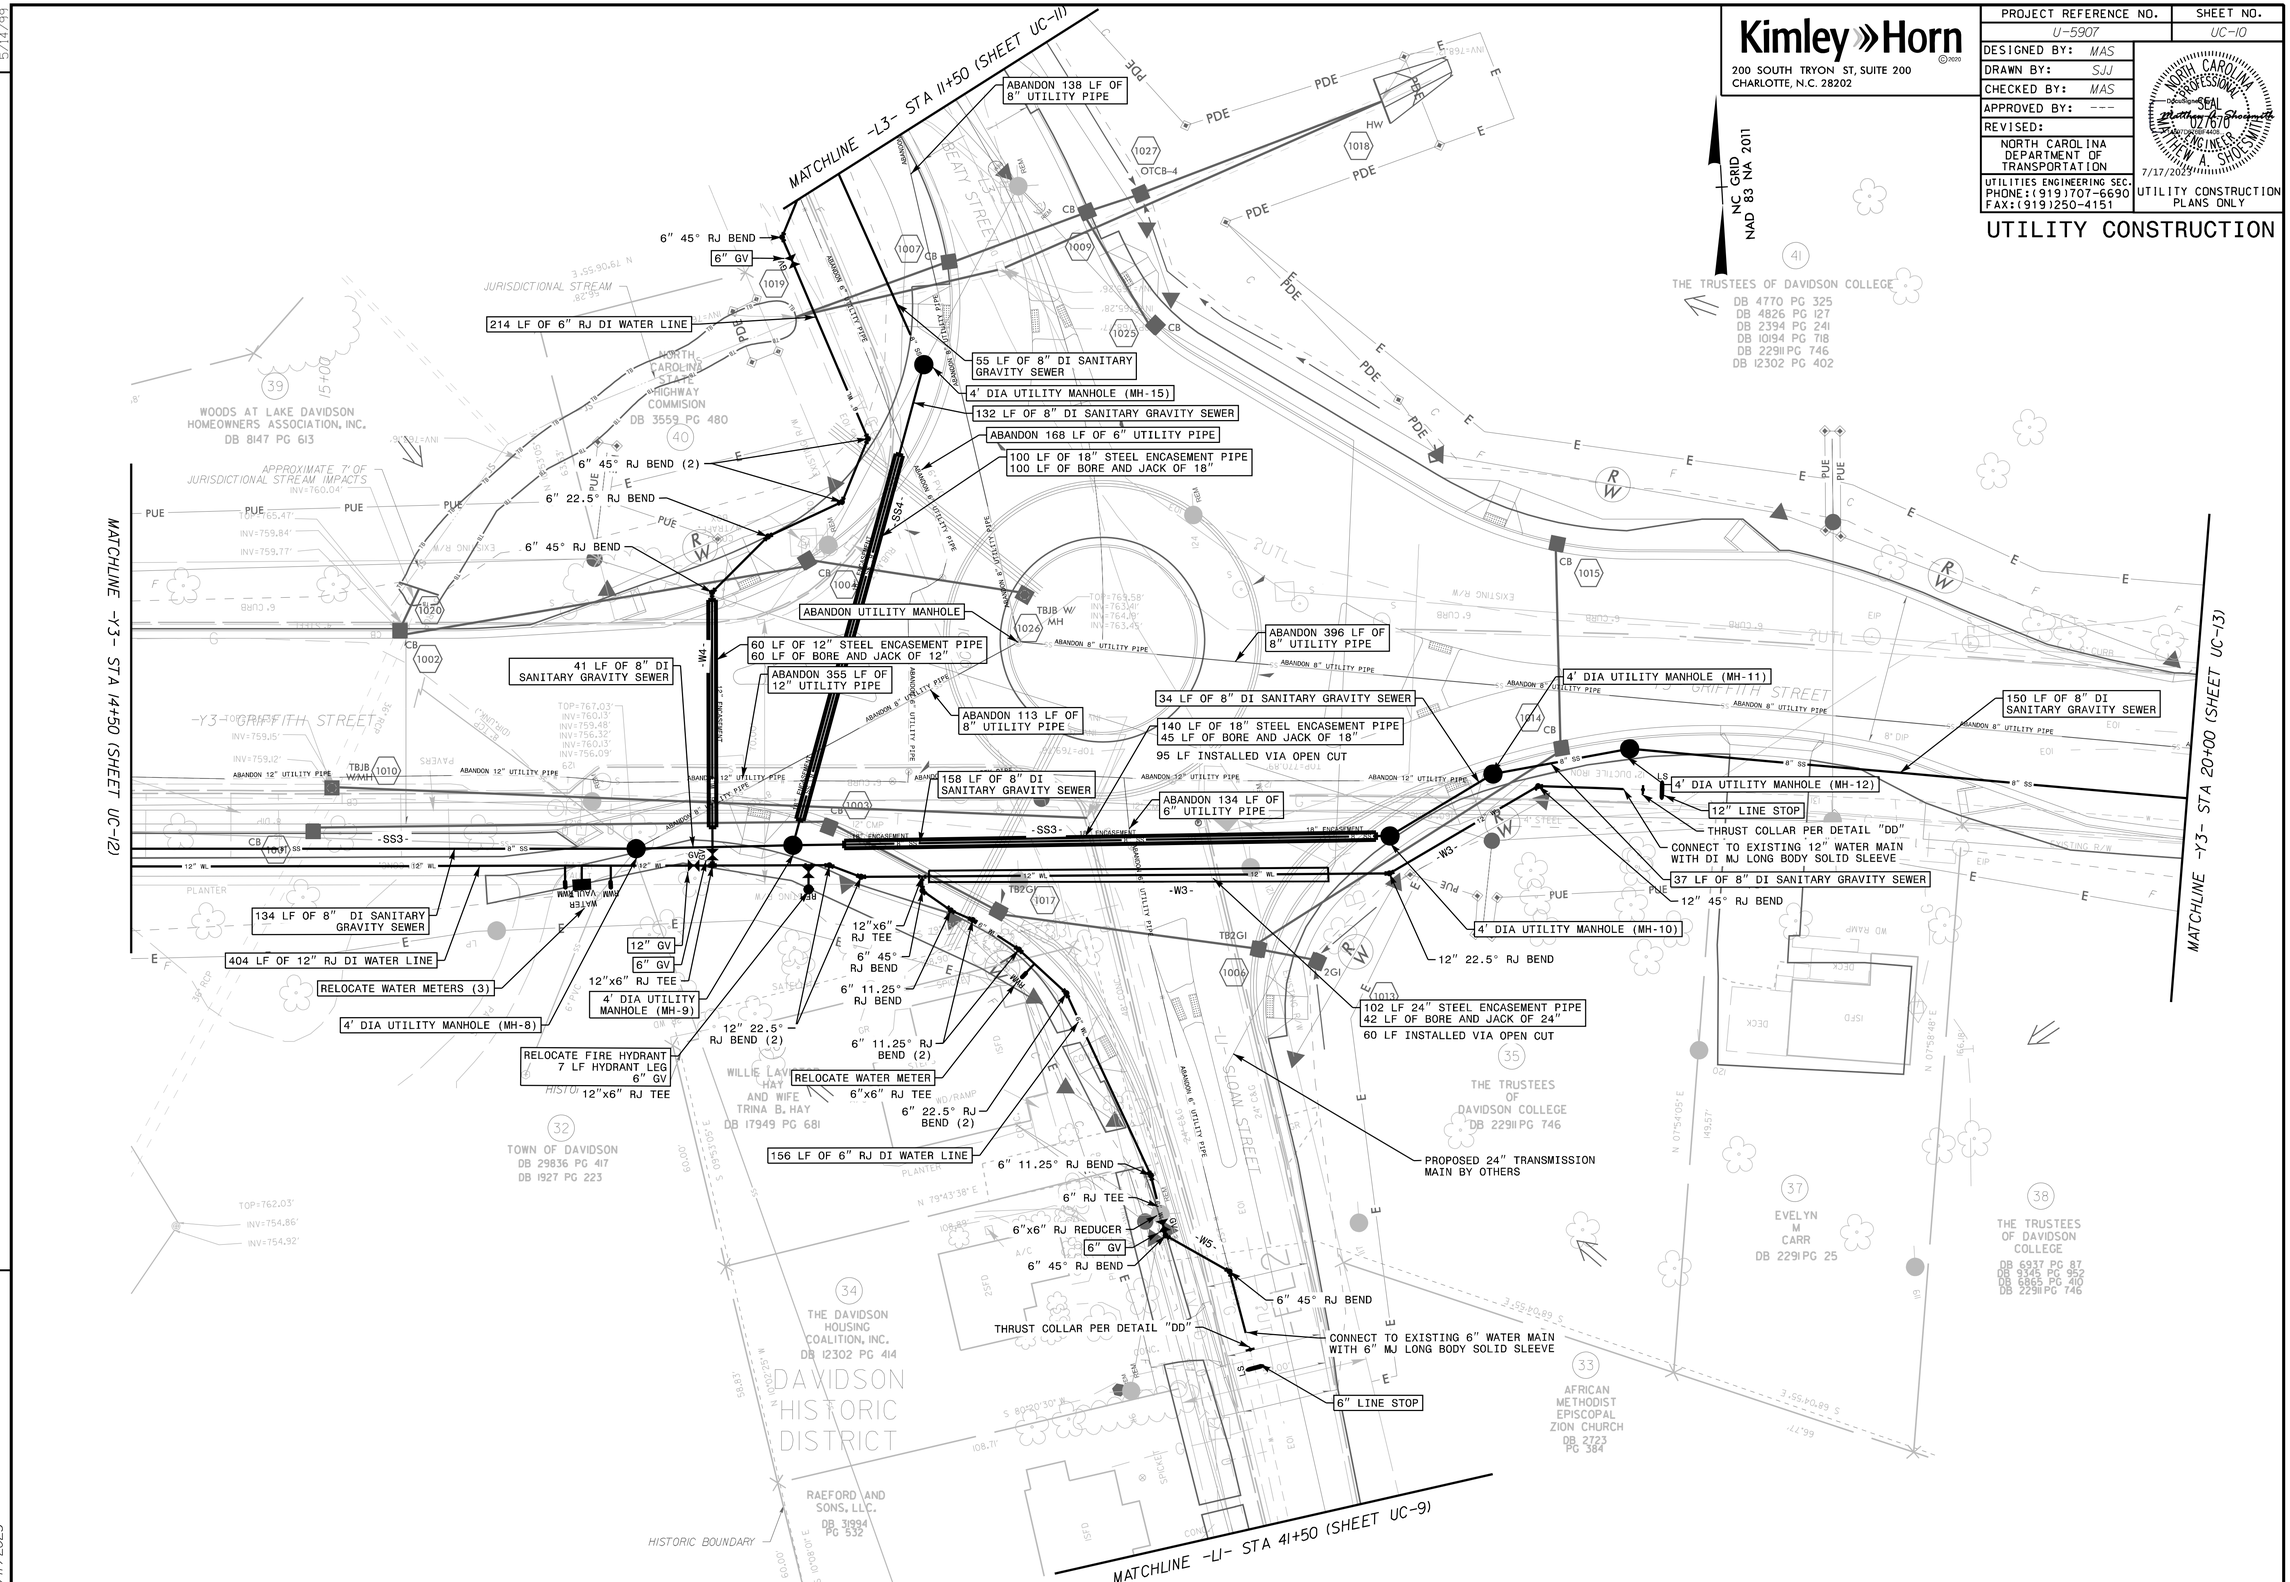

REVISIONS

5/14/99

7/17/2023