PROJECT REFERENCE NO.	SHEET NO.
BR-0046	2B-2
R/W SHEET NO.	
ROADWAY DESIGN ENGINEER	HYDRAULICS ENGINEER
NORTH CAROLINA PROFESSIONAL SEAL 027771 ENGINEER MATTHEW B. COPPLE	NORTH CAROLINA PROFESSIONAL SEAL 022000 ENGINEER WILLIAM G. CAIL
DocuSigned by: Matthew Copple 11/15/2023	DocuSigned by: 11/15/2023

DOCUMENT NOT CONSIDERED FINAL UNLESS ALL SIGNATURES COMPLETED

DETOUR

-DET-

PI Sta 21+19.95	PI Sta 24+19.50
△ = 8° 56' 48.7" (RT)	△ = 5° 59' 24.0" (LT)
D = 2° 29' 28.0"	D = 2° 29' 28.0"
L = 359.15'	L = 240.45'
T = 179.94'	T = 120.34'
R = 2,300.00'	R = 2,300.00'
e = 0.04	e = 0.04
RO = 100'	RO = 100'

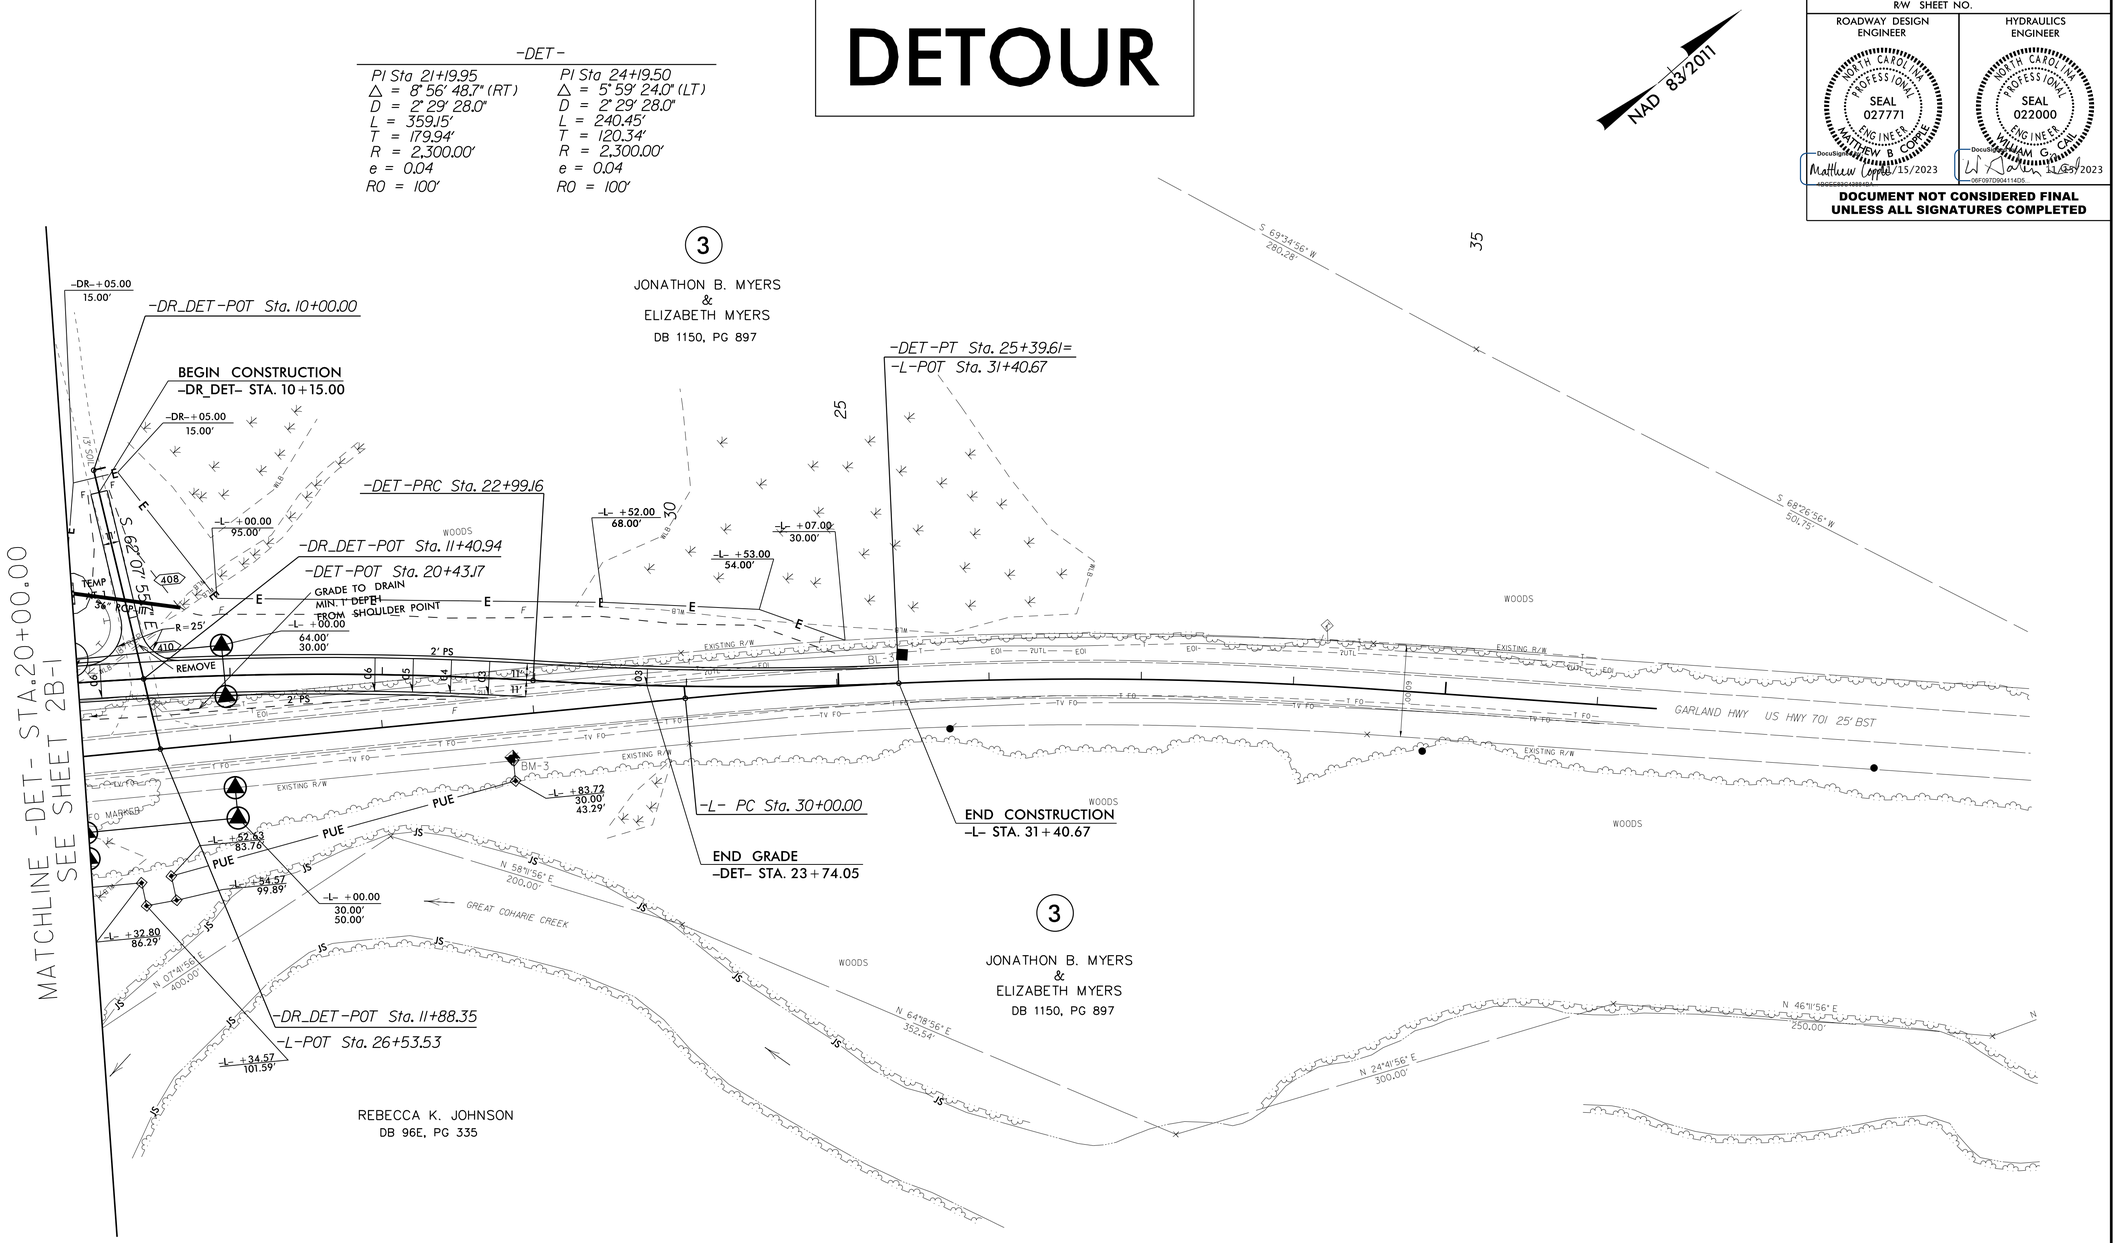

FOR -DET- & -DR_DET- PROFILES, SEE SHEETS 5 & 6

REVISIONS

8/17/99

19-SEP-2023 15:31
R:\Roadway\Proj\BR0046_Rdy_PSH2B-2.dgn
$$$$USERNAME$$$$

BR0046_Rdy_PSH2B-2.dgn 9/19/2023 3:31:05 PM