DocuSign Envelope ID: D9ECF8CD-EA2A-4BC6-AD40-B879627AE303

6/2/99

PAVEMENT SCHEDULE

C1	PROP. APPROX. 3″ ASPHALT CONCRETE SURFACE COURSE, TYPE S9.5B, AT AN AVERAGE RATE OF 165 LBS. PER SQ. YD. IN EACH OF TWO LAYERS.
C3	PROP. APPROX. 3″ ASPHALT CONCRETE SURFACE COURSE, TYPE S9.5C, AT AN AVERAGE RATE OF 168 LBS. PER SQ. YD. IN EACH OF TWO LAYERS.
D1	PROP. APPROX. 4″ ASPHALT CONCRETE INTERMEDIATE COURSE, TYPE I19.0C, AT AN AVERAGE RATE OF 456 LBS. PER SQ. YD.
E2	PROP. APPROX. 4″ ASPHALT CONCRETE BASE COURSE, TYPE B25.0C, AT AN AVERAGE RATE OF 456 LBS. PER SQ. YD.
E3	PROP. APPROX. 5.5″ ASPHALT CONCRETE BASE COURSE, TYPE B25.0C, AT AN AVERAGE RATE OF 627 LBS. PER SQ. YD.
E4	PROP. APPROX. 11″ ASPHALT CONCRETE BASE COURSE, TYPE B25.0C, AT AN AVERAGE RATE OF 627 LBS. PER SQ. YD. IN EACH OF TWO LAYERS.
R2	2′-6″ CONCRETE CURB AND GUTTER.
R4	5″ MONOLITHIC CONCRETE ISLAND.
S	4″ CONCRETE SIDEWALK.
T	EARTH MATERIAL.
V	INCIDENTAL MILLING.
W	VARIABLE DEPTH ASPHALT PAVEMENT (SEE WEDGING DETAIL).
U	EXISTING PAVEMENT.

NOTE: PAVEMENT EDGE SLOPES ARE 1:1 UNLESS SHOWN OTHERWISE.

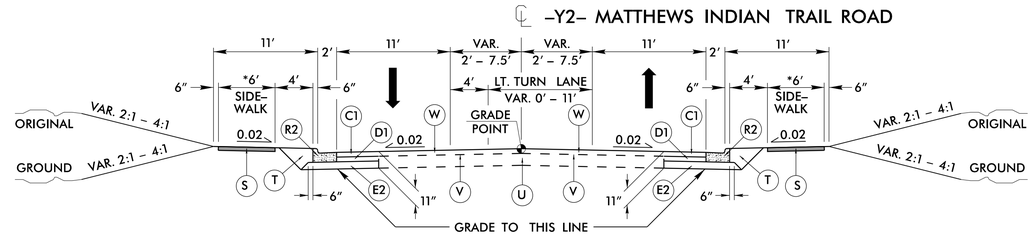

TYPICAL SECTION NO. 9

*SEE PLANS FOR SIDEWALK LOCATIONS

USE TYPICAL SECTION NO. 9

–Y2– STA. 11+50.00 TO –Y2– STA. 13+11.00

–Y2– STA. 13+74.76 TO –Y2– STA. 17+60.00

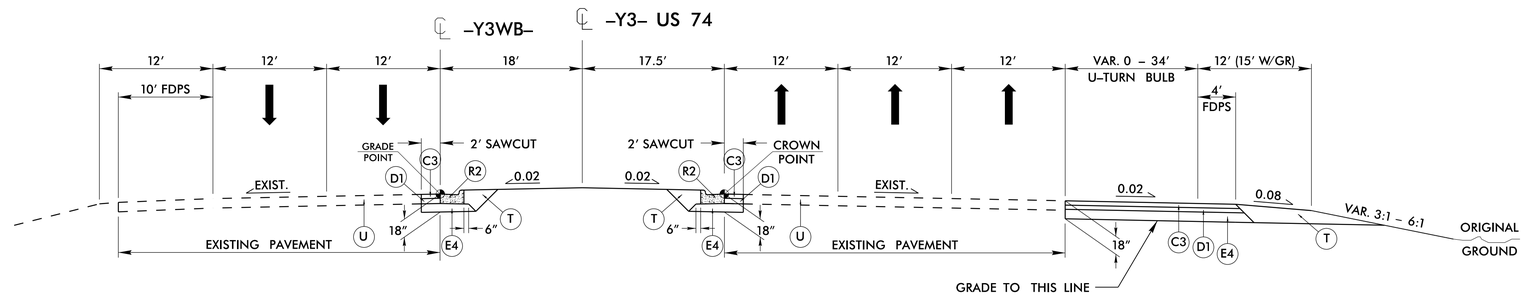

TYPICAL SECTION NO. 10

USE TYPICAL SECTION NO. 10

–Y3– STA. 12+09.00 TO –Y3– STA. 25+50.00

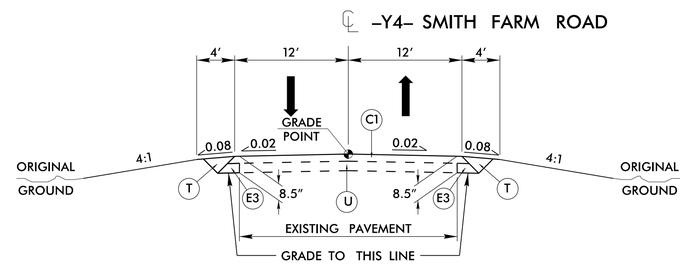

TYPICAL SECTION NO. 11

USE TYPICAL SECTION NO. 11

–Y4– STA. 12+90.00 TO –Y4– STA. 14+29.88

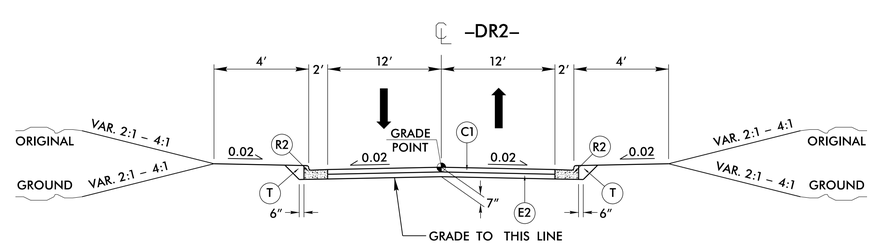

TYPICAL SECTION NO. 12

USE TYPICAL SECTION NO. 12

–DR2– STA. 11+69.14 TO –DR2– STA. 12+98.99

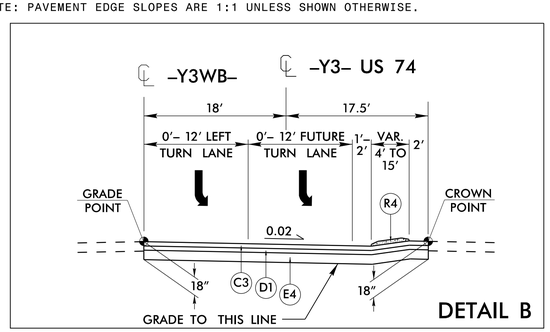

DETAIL B

–Y3– STA. 12+55.00 TO –Y3– STA. 19+50.00

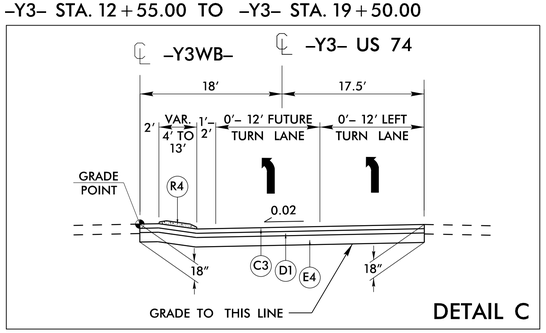

DETAIL C

–Y3– STA. 21+00.00 TO –Y3– STA. 25+50.00

PROJECT REFERENCE NO.	SHEET NO.
U-5808	2A-4

ROADWAY DESIGN ENGINEER: NORTH CAROLINA PROFESSIONAL SEAL 034381 ENGINEER RICHARD L. DEVOL — DocuSigned by: R S Devol — EF15480F704F4A4... 10/4/2023

PAVEMENT DESIGN ENGINEER: NORTH CAROLINA PROFESSIONAL SEAL 024964 ENGINEER JOSEPH T. HOLLAND — DocuSigned by: Joseph T Holland — 719653B195ED44E... 10/4/2023

DOCUMENT NOT CONSIDERED FINAL UNLESS ALL SIGNATURES COMPLETED

Mead&Hunt
111 E. Hargett Street, Suite 300
Raleigh, North Carolina 27601
919-714-8670 | meadhunt.com
NC License No. F-1235

04-OCT-2023 15:58
R:\Roadway\Proj\U5808_Rdy_typ.dgn
17.8.4 - pd