DocuSign Envelope ID: FC32D7B1-9598-46E3-9FE0-54D4F6F218D1

TIP NO.	SHEET NO.
U-5808	SIGN-4

APPROVED: DocuSigned by: R J DeCola EF1546DF704F4A4...

DATE: 10/9/2023

SEAL

NORTH CAROLINA PROFESSIONAL SEAL 034381 ENGINEER RICHARD J. DECOLA

DOCUMENT NOT CONSIDERED FINAL UNLESS ALL SIGNATURES COMPLETED

Mead&Hunt
111 E. Hargett Street, Suite 300
Raleigh, North Carolina 27601
919-714-8670 | meadhunt.com
NC License No. F-1235

PROJECT NOTES

3 SIGN ERECTION, TYPE D, E AND F

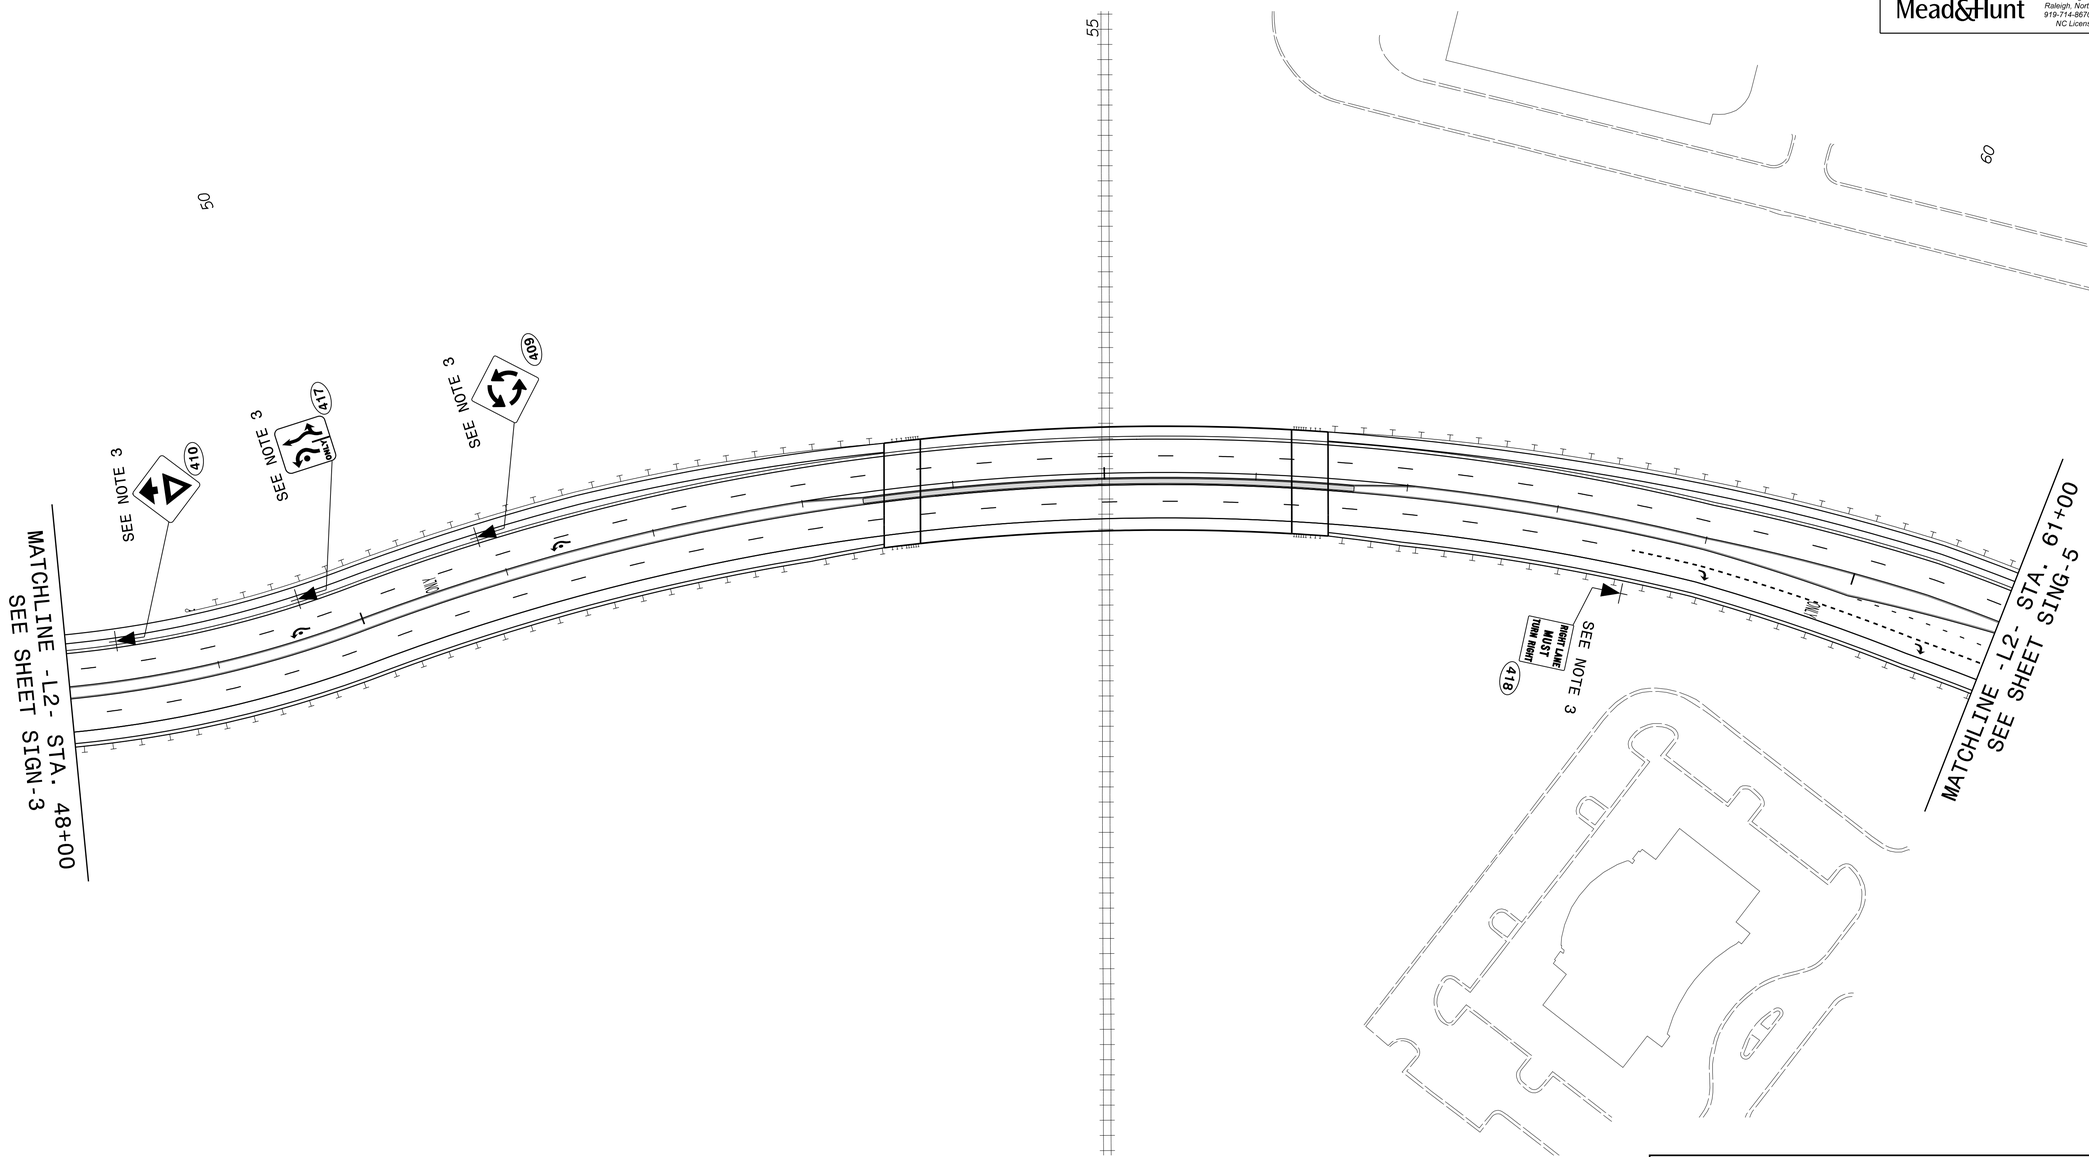

EXISTING & PROPOSED SIGNS

10/09/23
R:\Traffic\Signing\CADD\Signing Layout Plans\U5808_Sgn_SGN_4.dgn
User:TB4rjd