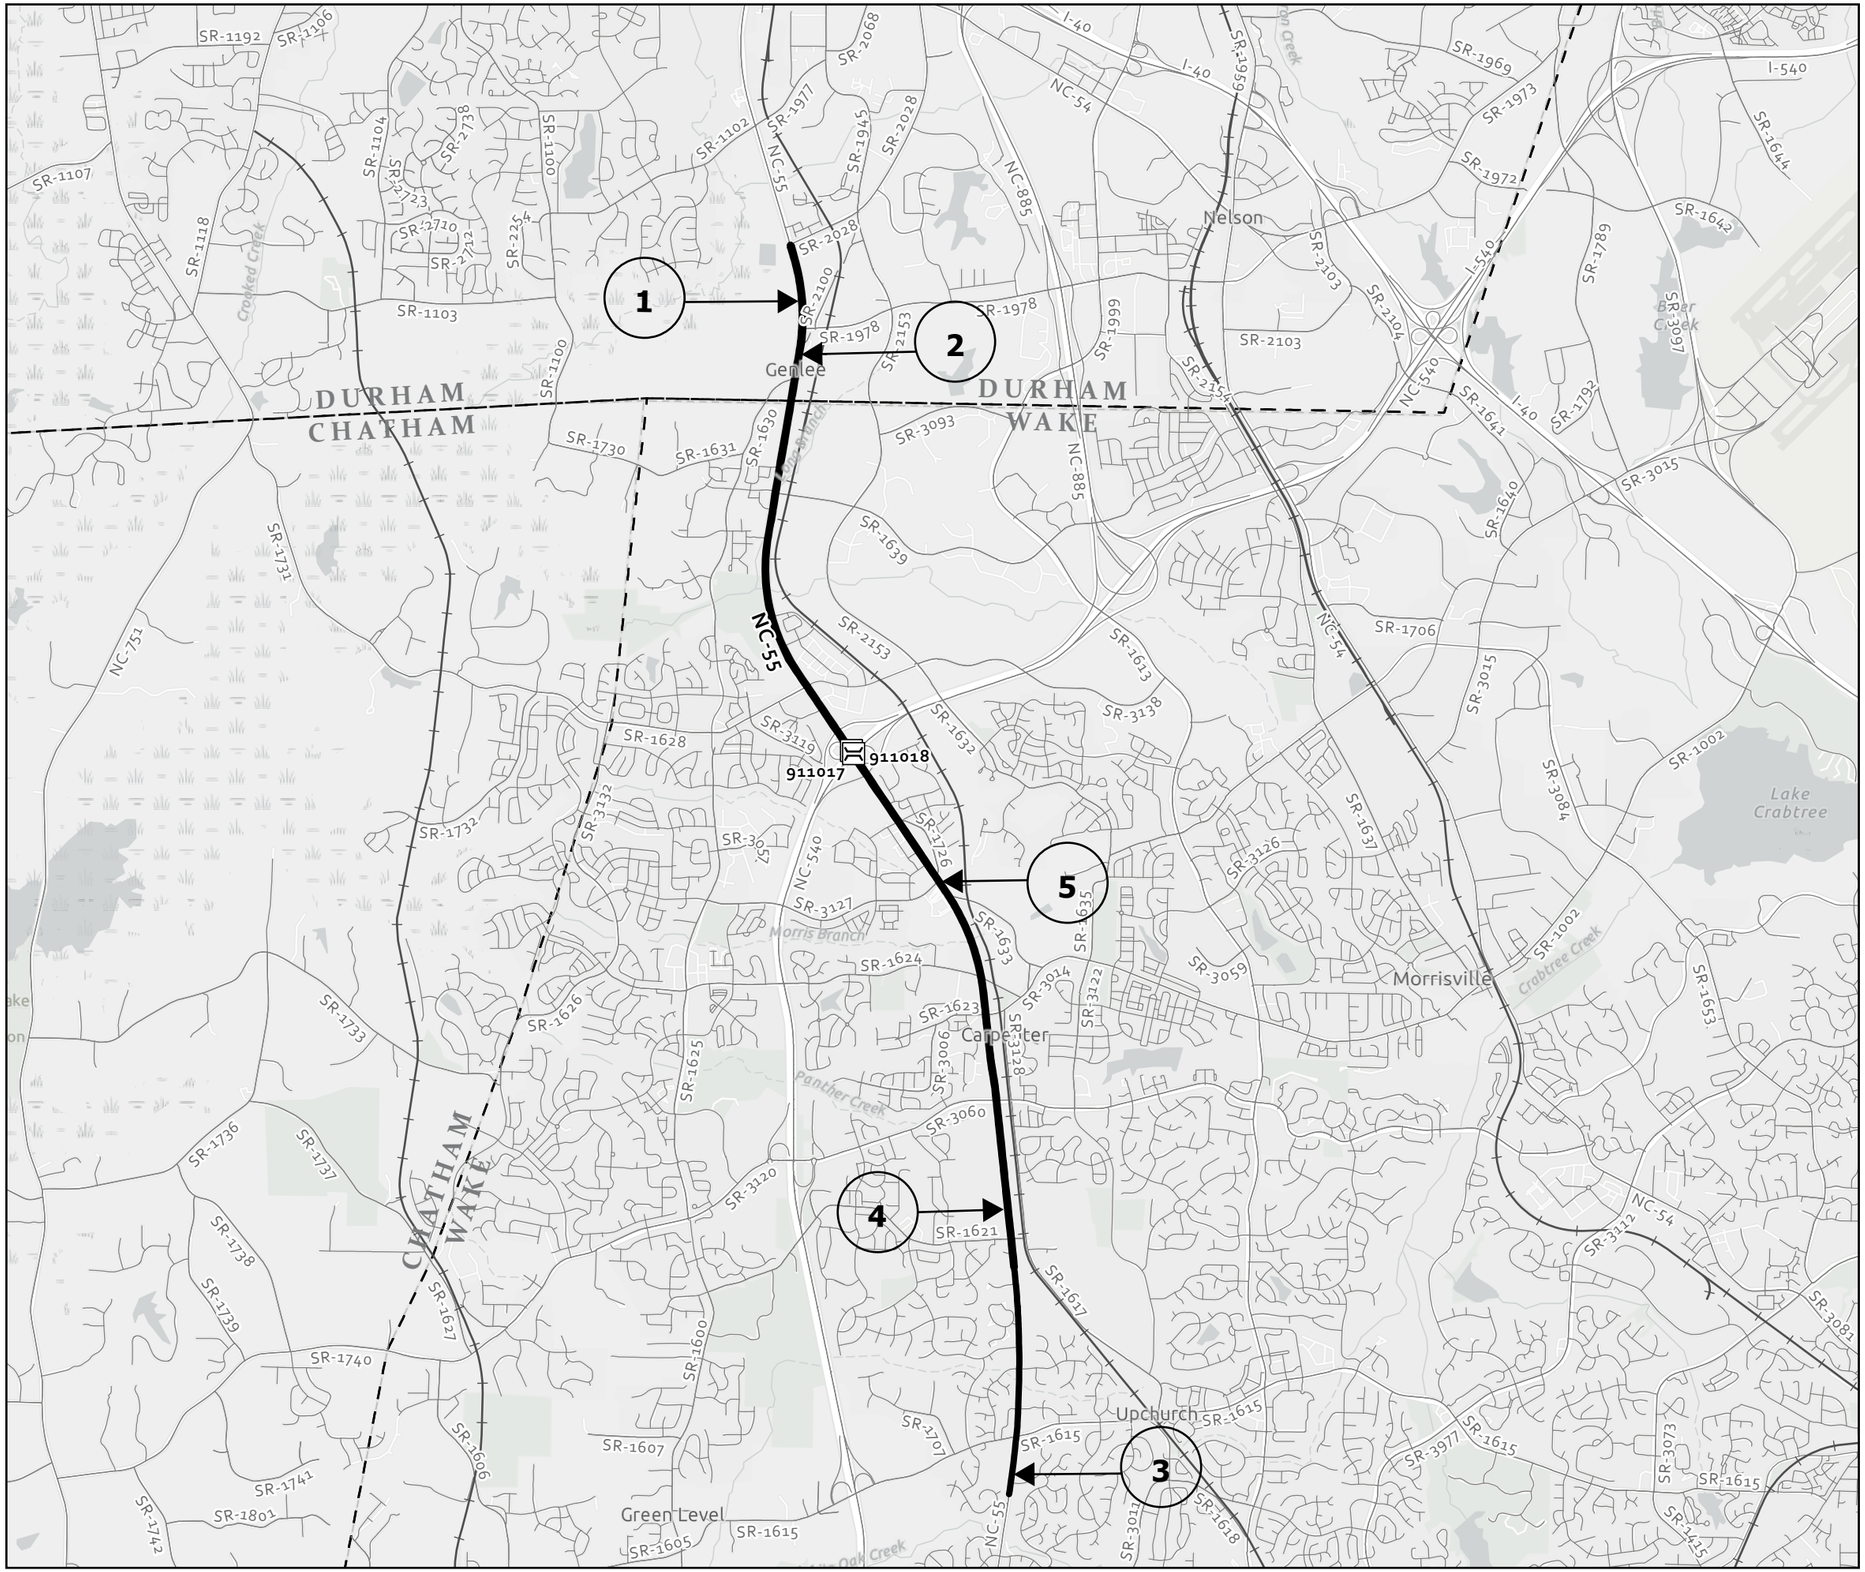

Wake 55	
PROJECT REFERENCE NO.	SHEET NO.
2024CPT.05.10.10321.1, ETC	1

Map 1 NC-55 (SB)
From SR 2028 (T.W. Alexander Dr.) to Wake Co. Line

Map 2 NC-55 (NB)
From Durham Co. Line to SR 2028 (T.W. Alexander Dr.)

Map 3 NC-55
From Pavement Joint to Begin Divided (Full Width)

Map 4 NC-55 (SB)
From Durham County Line to End Divided

Map 5 NC-55 (NB)
From Begin Divided to Durham Co. Line

Bridge 1: 911017
Mile-Post: 26.52

Bridge 2: 911018
Mile-Post: 26.50

N

0 0.5 1 2 Miles