PROJECT REFERENCE NO.	SHEET NO.
BR-0095	SIGN-4

APPROVED: DocuSigned by: Renee B. Roach, PE 3EB4360BD316431...

DATE: 01/02/2024

SEAL

NORTH CAROLINA PROFESSIONAL SEAL 024921 ENGINEER RENEE B. ROACH

DOCUMENT NOT CONSIDERED FINAL UNLESS ALL SIGNATURES COMPLETED

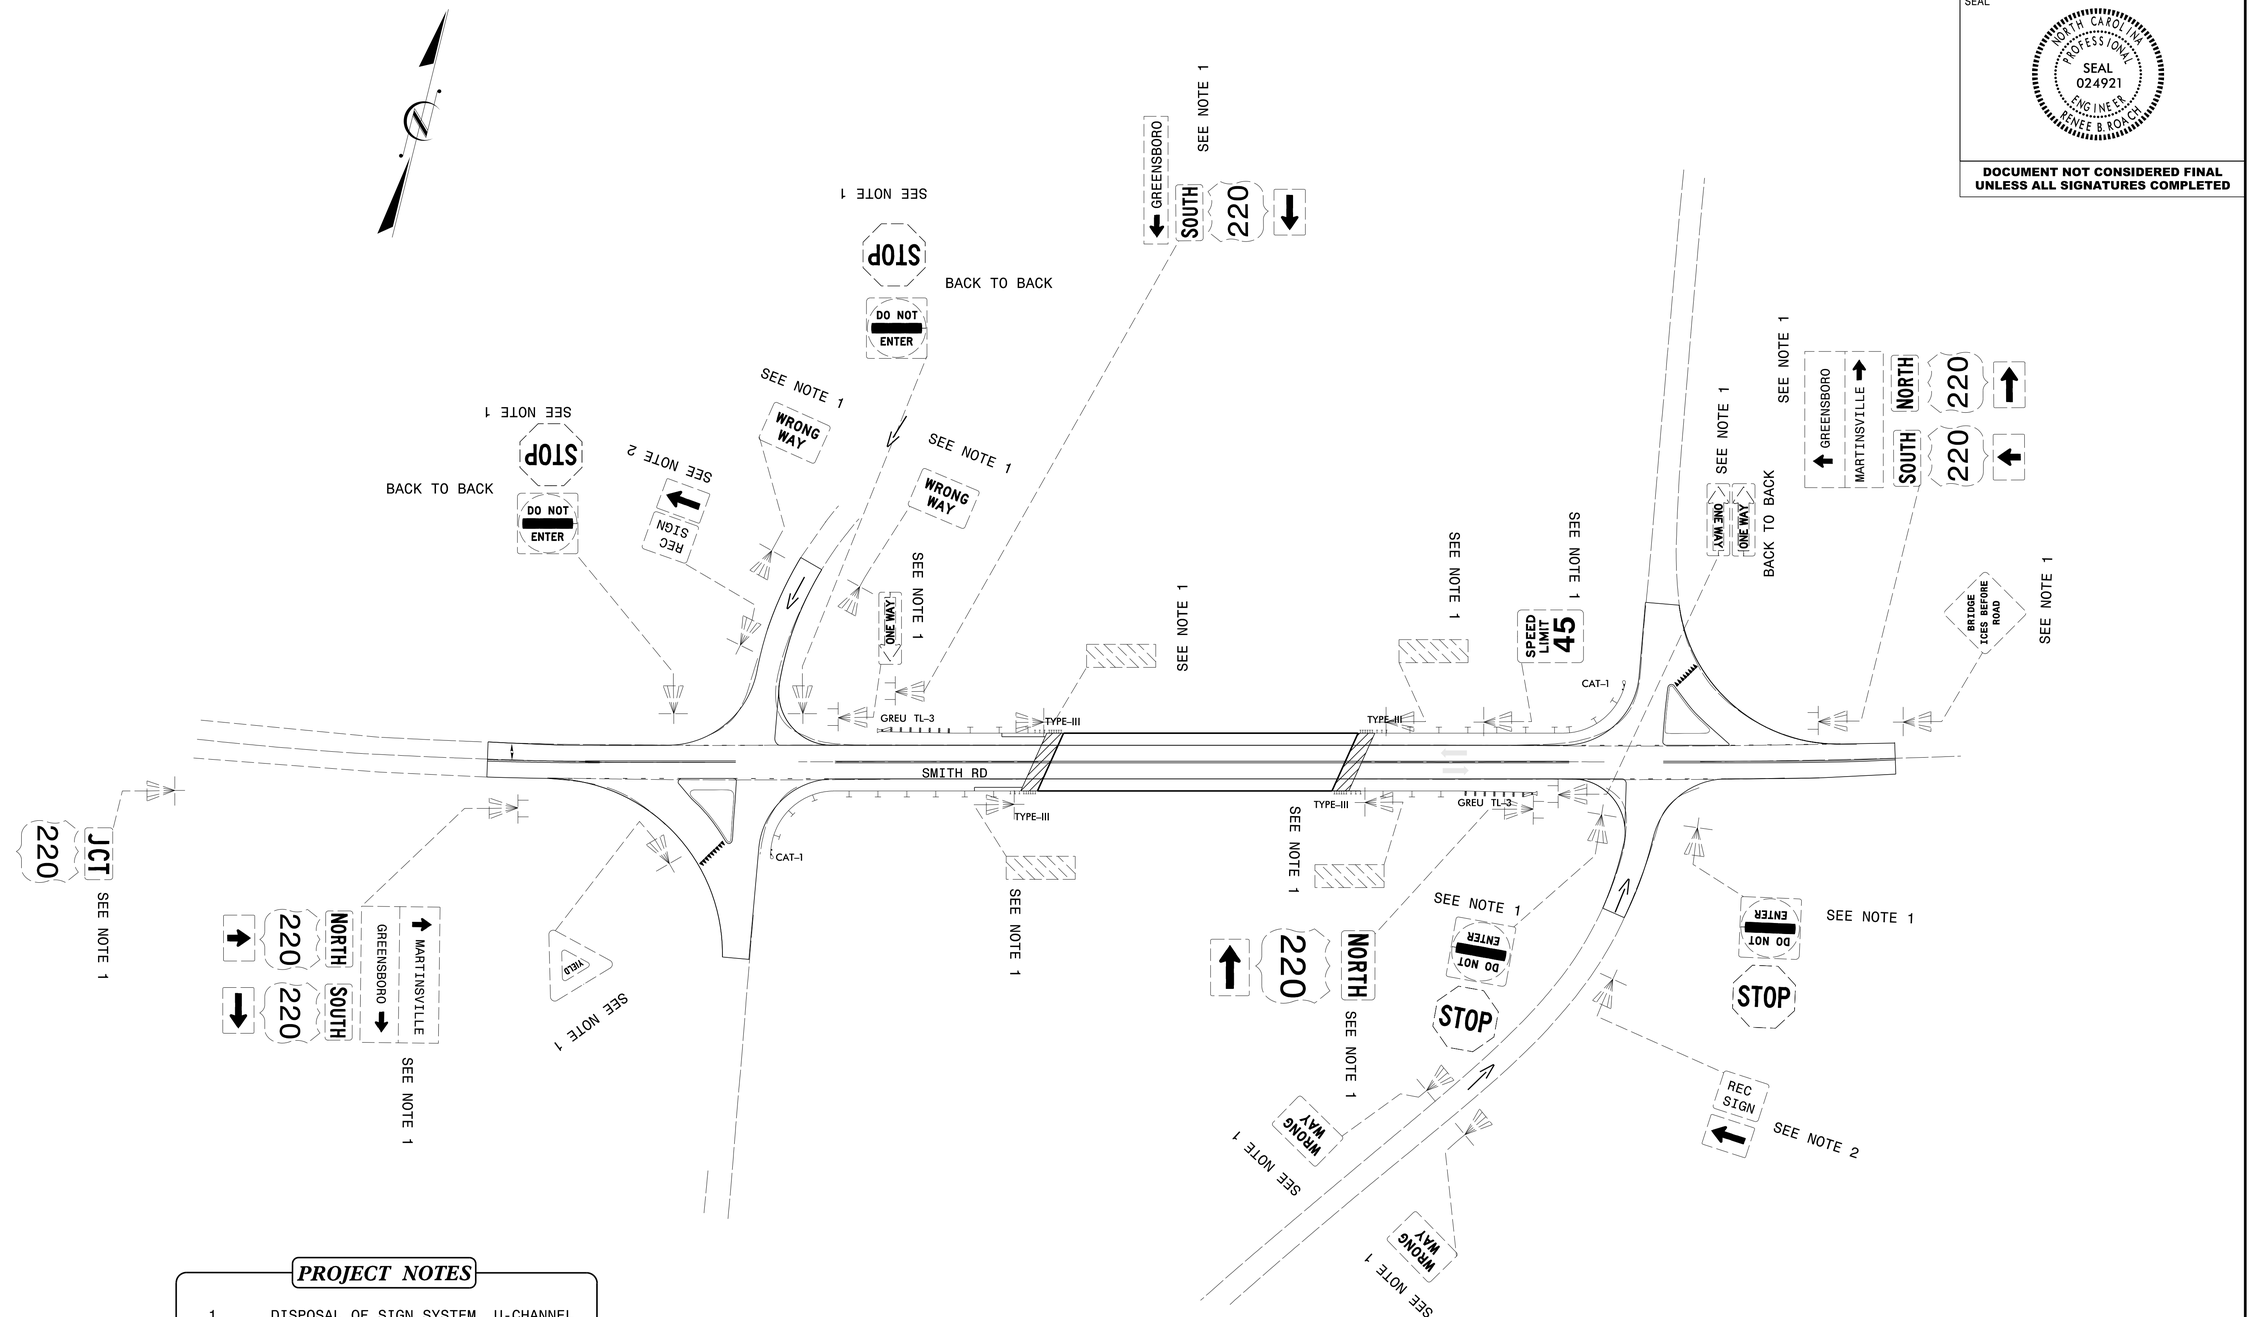

PROJECT NOTES

1	DISPOSAL OF SIGN SYSTEM, U-CHANNEL
2	RELOCATE SIGN, TYPE E

SIGNING PLAN SHEET

12/19/23
P:\TIPProjects\BR0095\Traffic\Signing\CADD\Signing Layout Plans\BR0095_signing_existing.dgn
User:mpyarrs