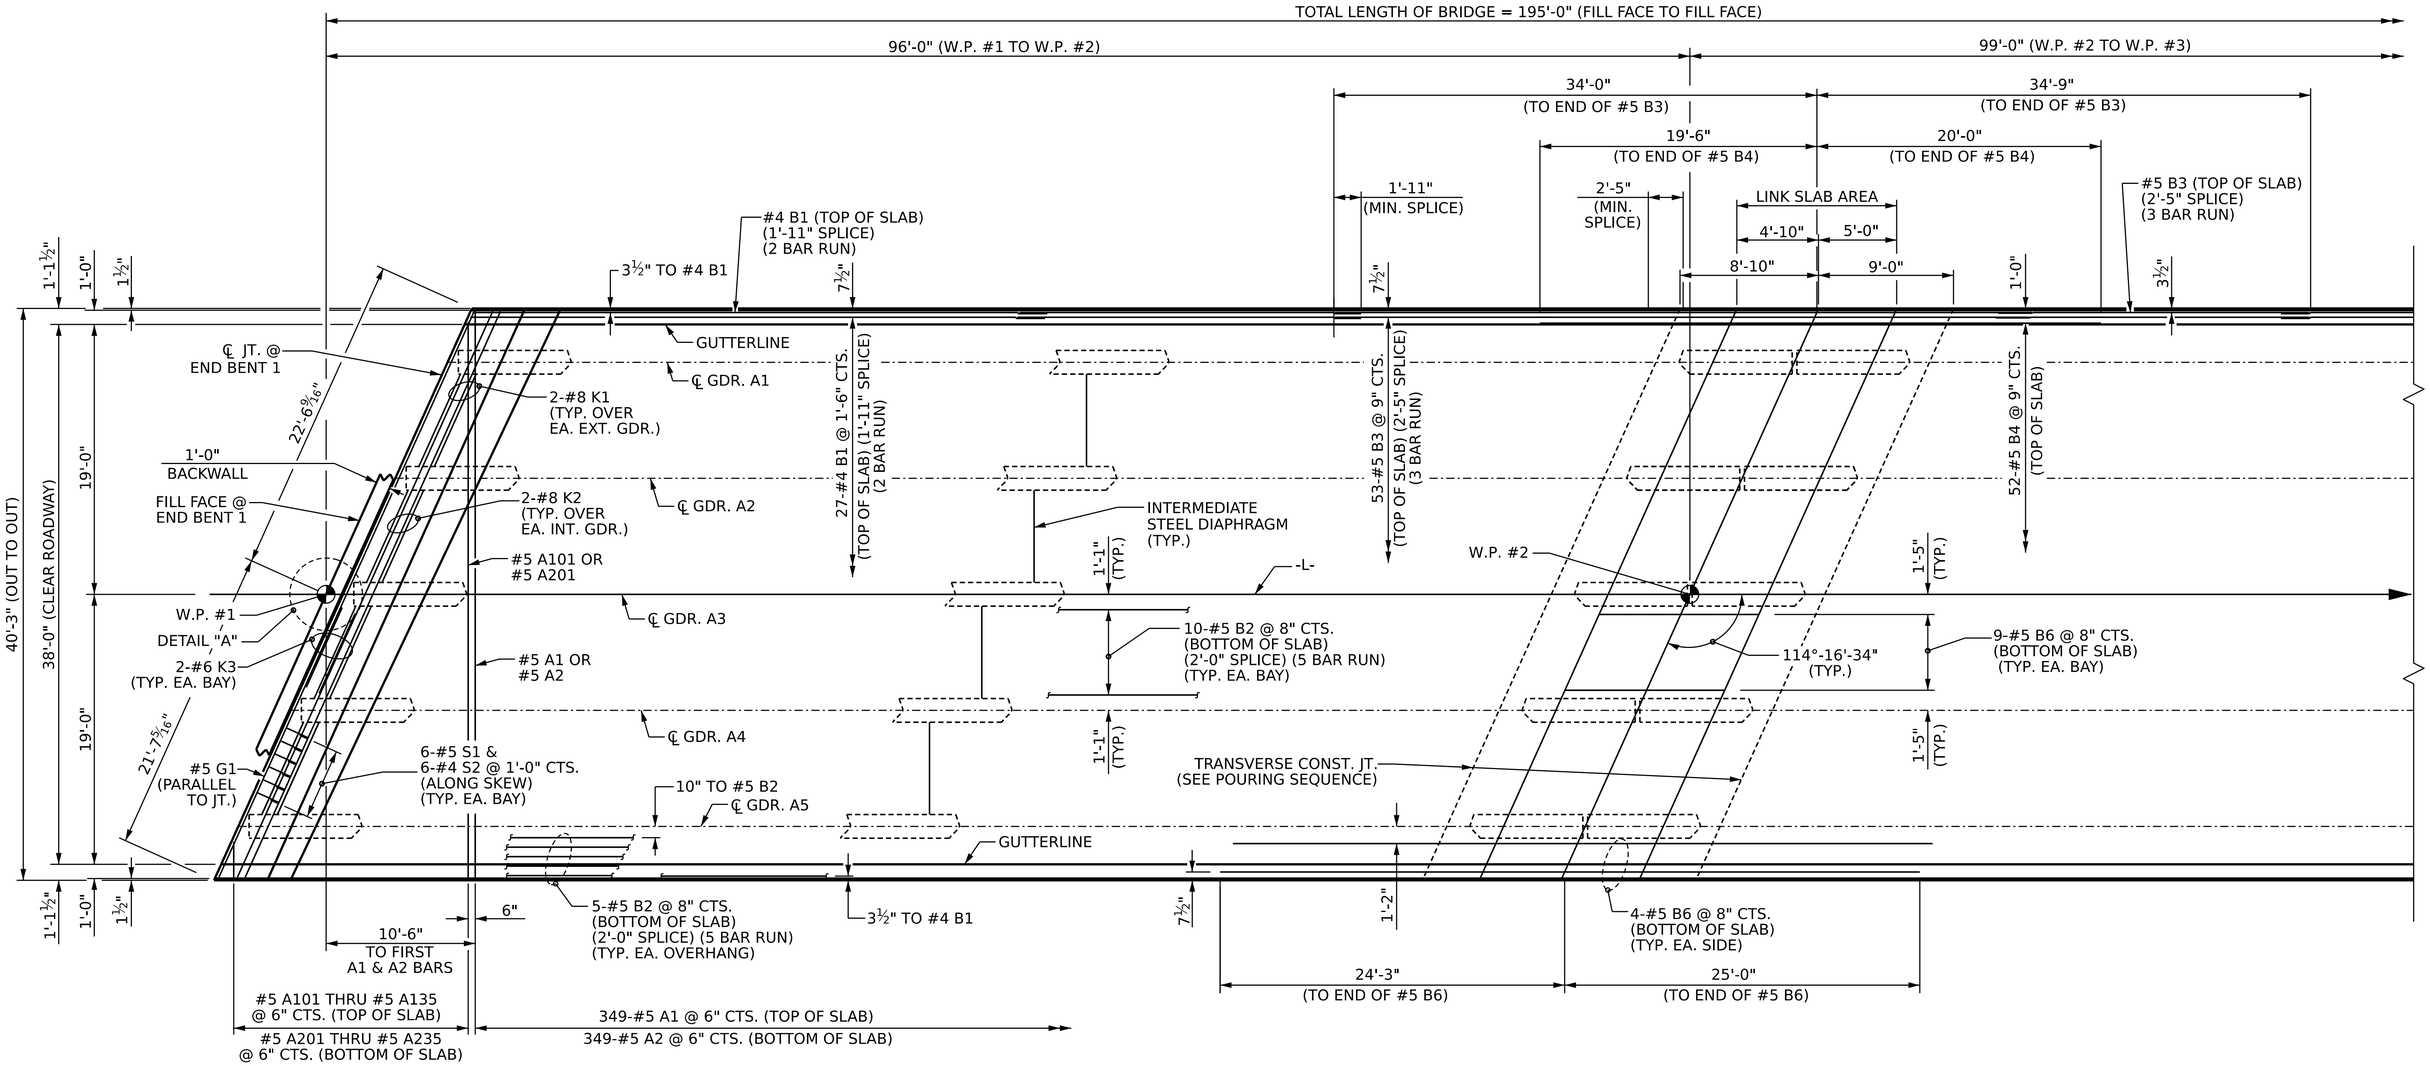

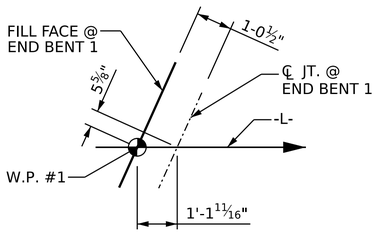

DETAIL "A"

PLAN OF SPAN A

FOR INTERMEDIATE STEEL DIAPHRAGM DETAILS, SEE "INTERMEDIATE STEEL DIAPHRAGMS" SHEET

PROJECT NO. BR-0095

ROCKINGHAM COUNTY

STATION: 16+91.66 -L-

SHEET 1 OF 2

STATE OF NORTH CAROLINA
DEPARTMENT OF TRANSPORTATION
RALEIGH

SUPERSTRUCTURE

PLAN OF SPAN A

NORTH CAROLINA PROFESSIONAL SEAL 36871 ENGINEER FRANCESCA LEA

DocuSigned by: Francesca Lea
11/16/2023

REVISIONS						SHEET NO.
NO.	BY:	DATE:	NO.	BY:	DATE:	S-08
1			3			TOTAL SHEETS
2			4			29

DOCUMENT NOT CONSIDERED FINAL UNLESS ALL SIGNATURES COMPLETED

DRAWN BY : Q. T. NGUYEN DATE : 05/2023
CHECKED BY : N. S. HART DATE : 06/2023
DESIGN ENGINEER OF RECORD: N. S. HART DATE : 02/2023

10/17/2023
R:\Structures\Plans\401_015_BR0095_SMU_PS_S08_780170.DGN
ttnguyen1