Kimley»Horn ©2024

200 S. TRYON ST. • CHARLOTTE, NC 28202

RIGHT-OF-WAY REV.

CONST. REV.

PROJECT REFERENCE NO.	SHEET NO.
U-5112	EC-4/CONST.6

CLEARING AND GRUBBING
EROSION CONTROL FOR
CONSTRUCTION SHEET 6

NC GRID NAD 83 NA 2011

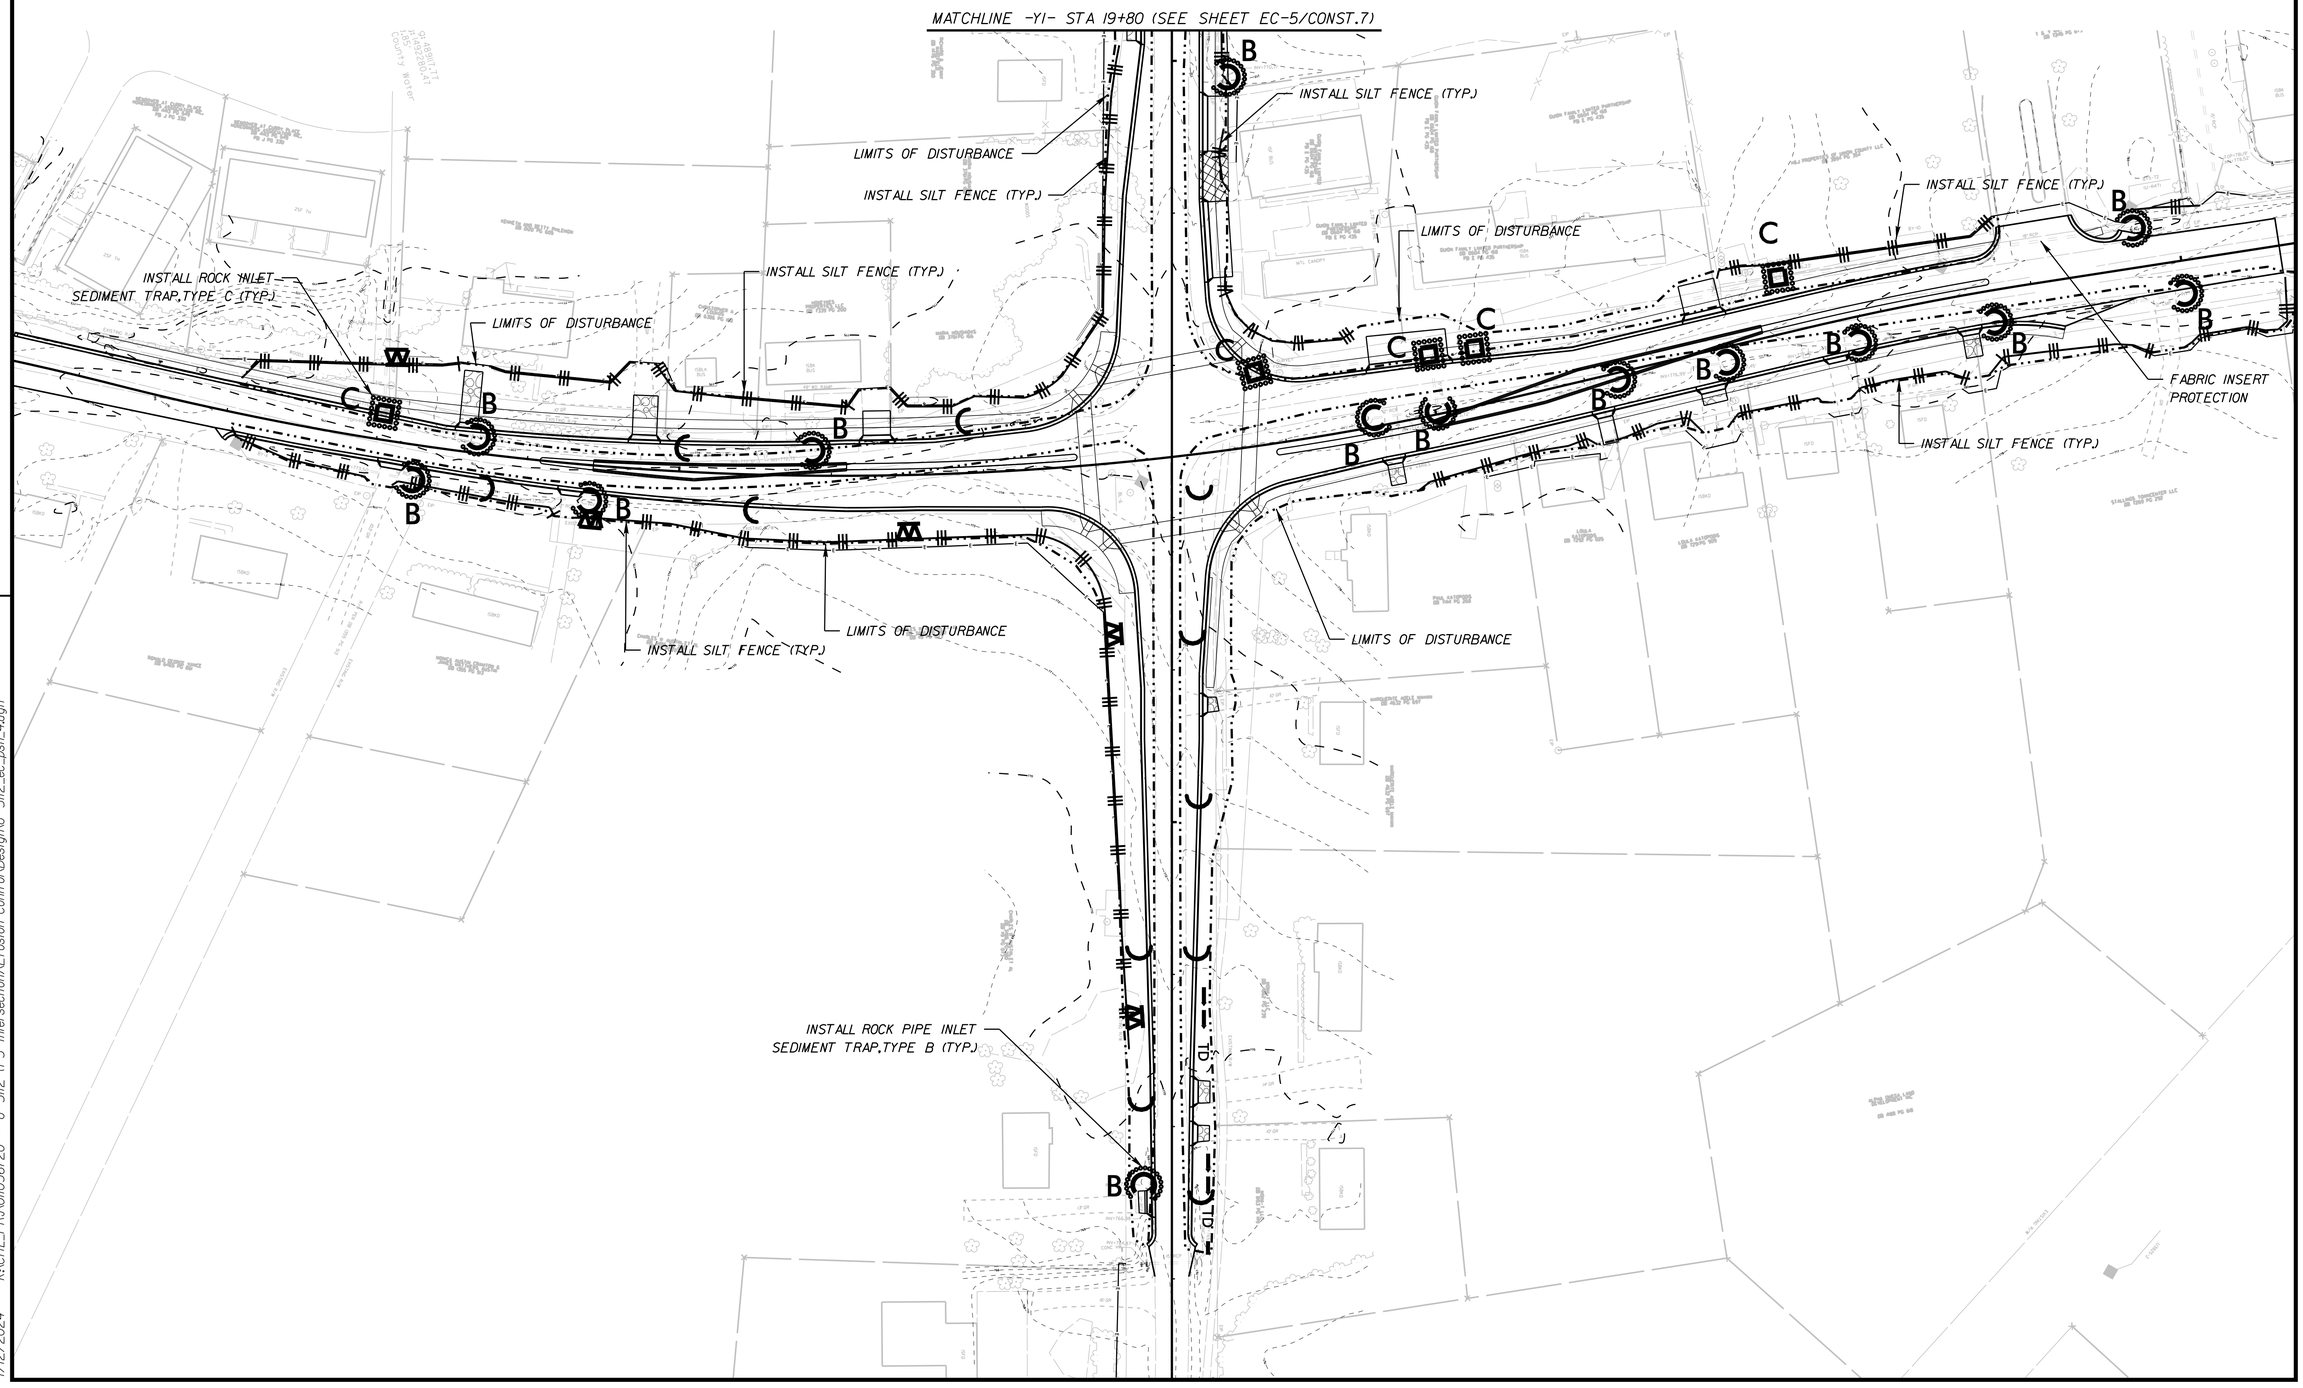

1/12/2024 K:\CHL_PR\NO\036720 - U-5112 (P3 Intersection)\Erosion Control\Design\U-5112_ec_psh_4.dgn