DocuSign Envelope ID: E036A276-51CD-4763-ABBE-8379B250333F

REVISIONS

Kimley»Horn
200 SOUTH TRYON ST, SUITE 200
CHARLOTTE, N.C. 28202

©2023

PROJECT REFERENCE NO.	SHEET NO.
U-5112	UC-12

DESIGNED BY: CWMK
DRAWN BY: JNB
CHECKED BY: MAS
APPROVED BY: ---
REVISED:

NORTH CAROLINA DEPARTMENT OF TRANSPORTATION

UTILITIES ENGINEERING SEC.
PHONE:(919)707-6690
FAX:(919)250-4151

NORTH CAROLINA PROFESSIONAL SEAL 024691 ENGINEER DOBLEY C. SMITH III

1/17/2024

UTILITY CONSTRUCTION PLANS ONLY
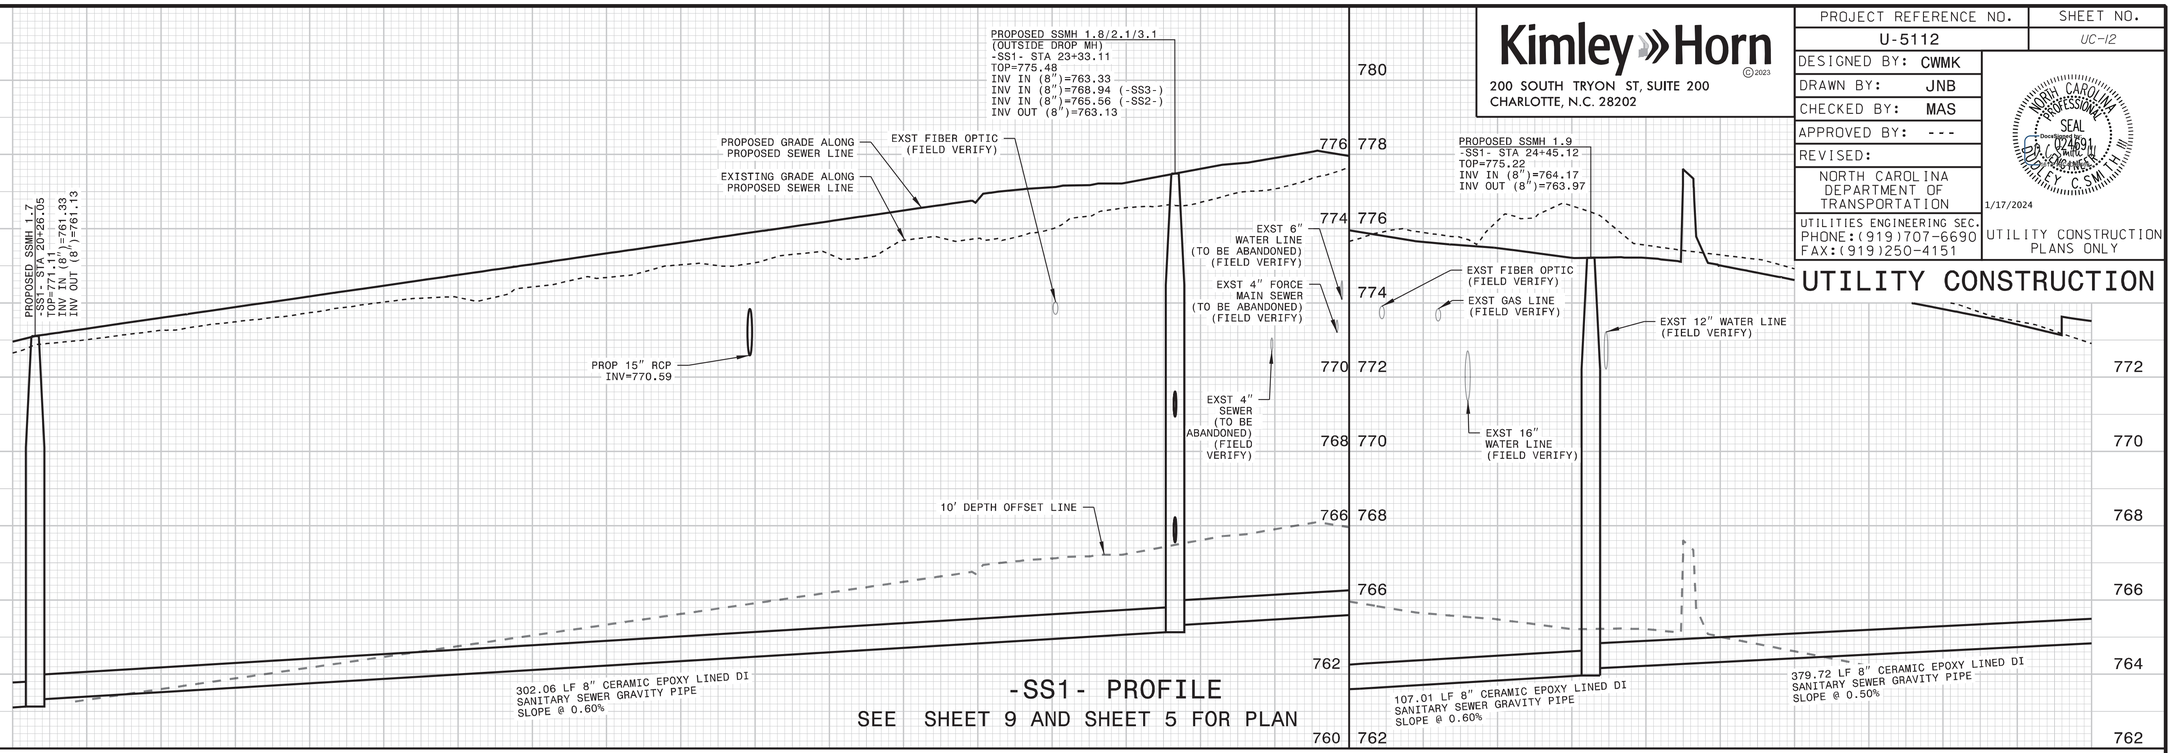
UTILITY CONSTRUCTION