DocuSign Envelope ID: AABCBC30-6F8C-449B-BF0E-A4FDDC15628A

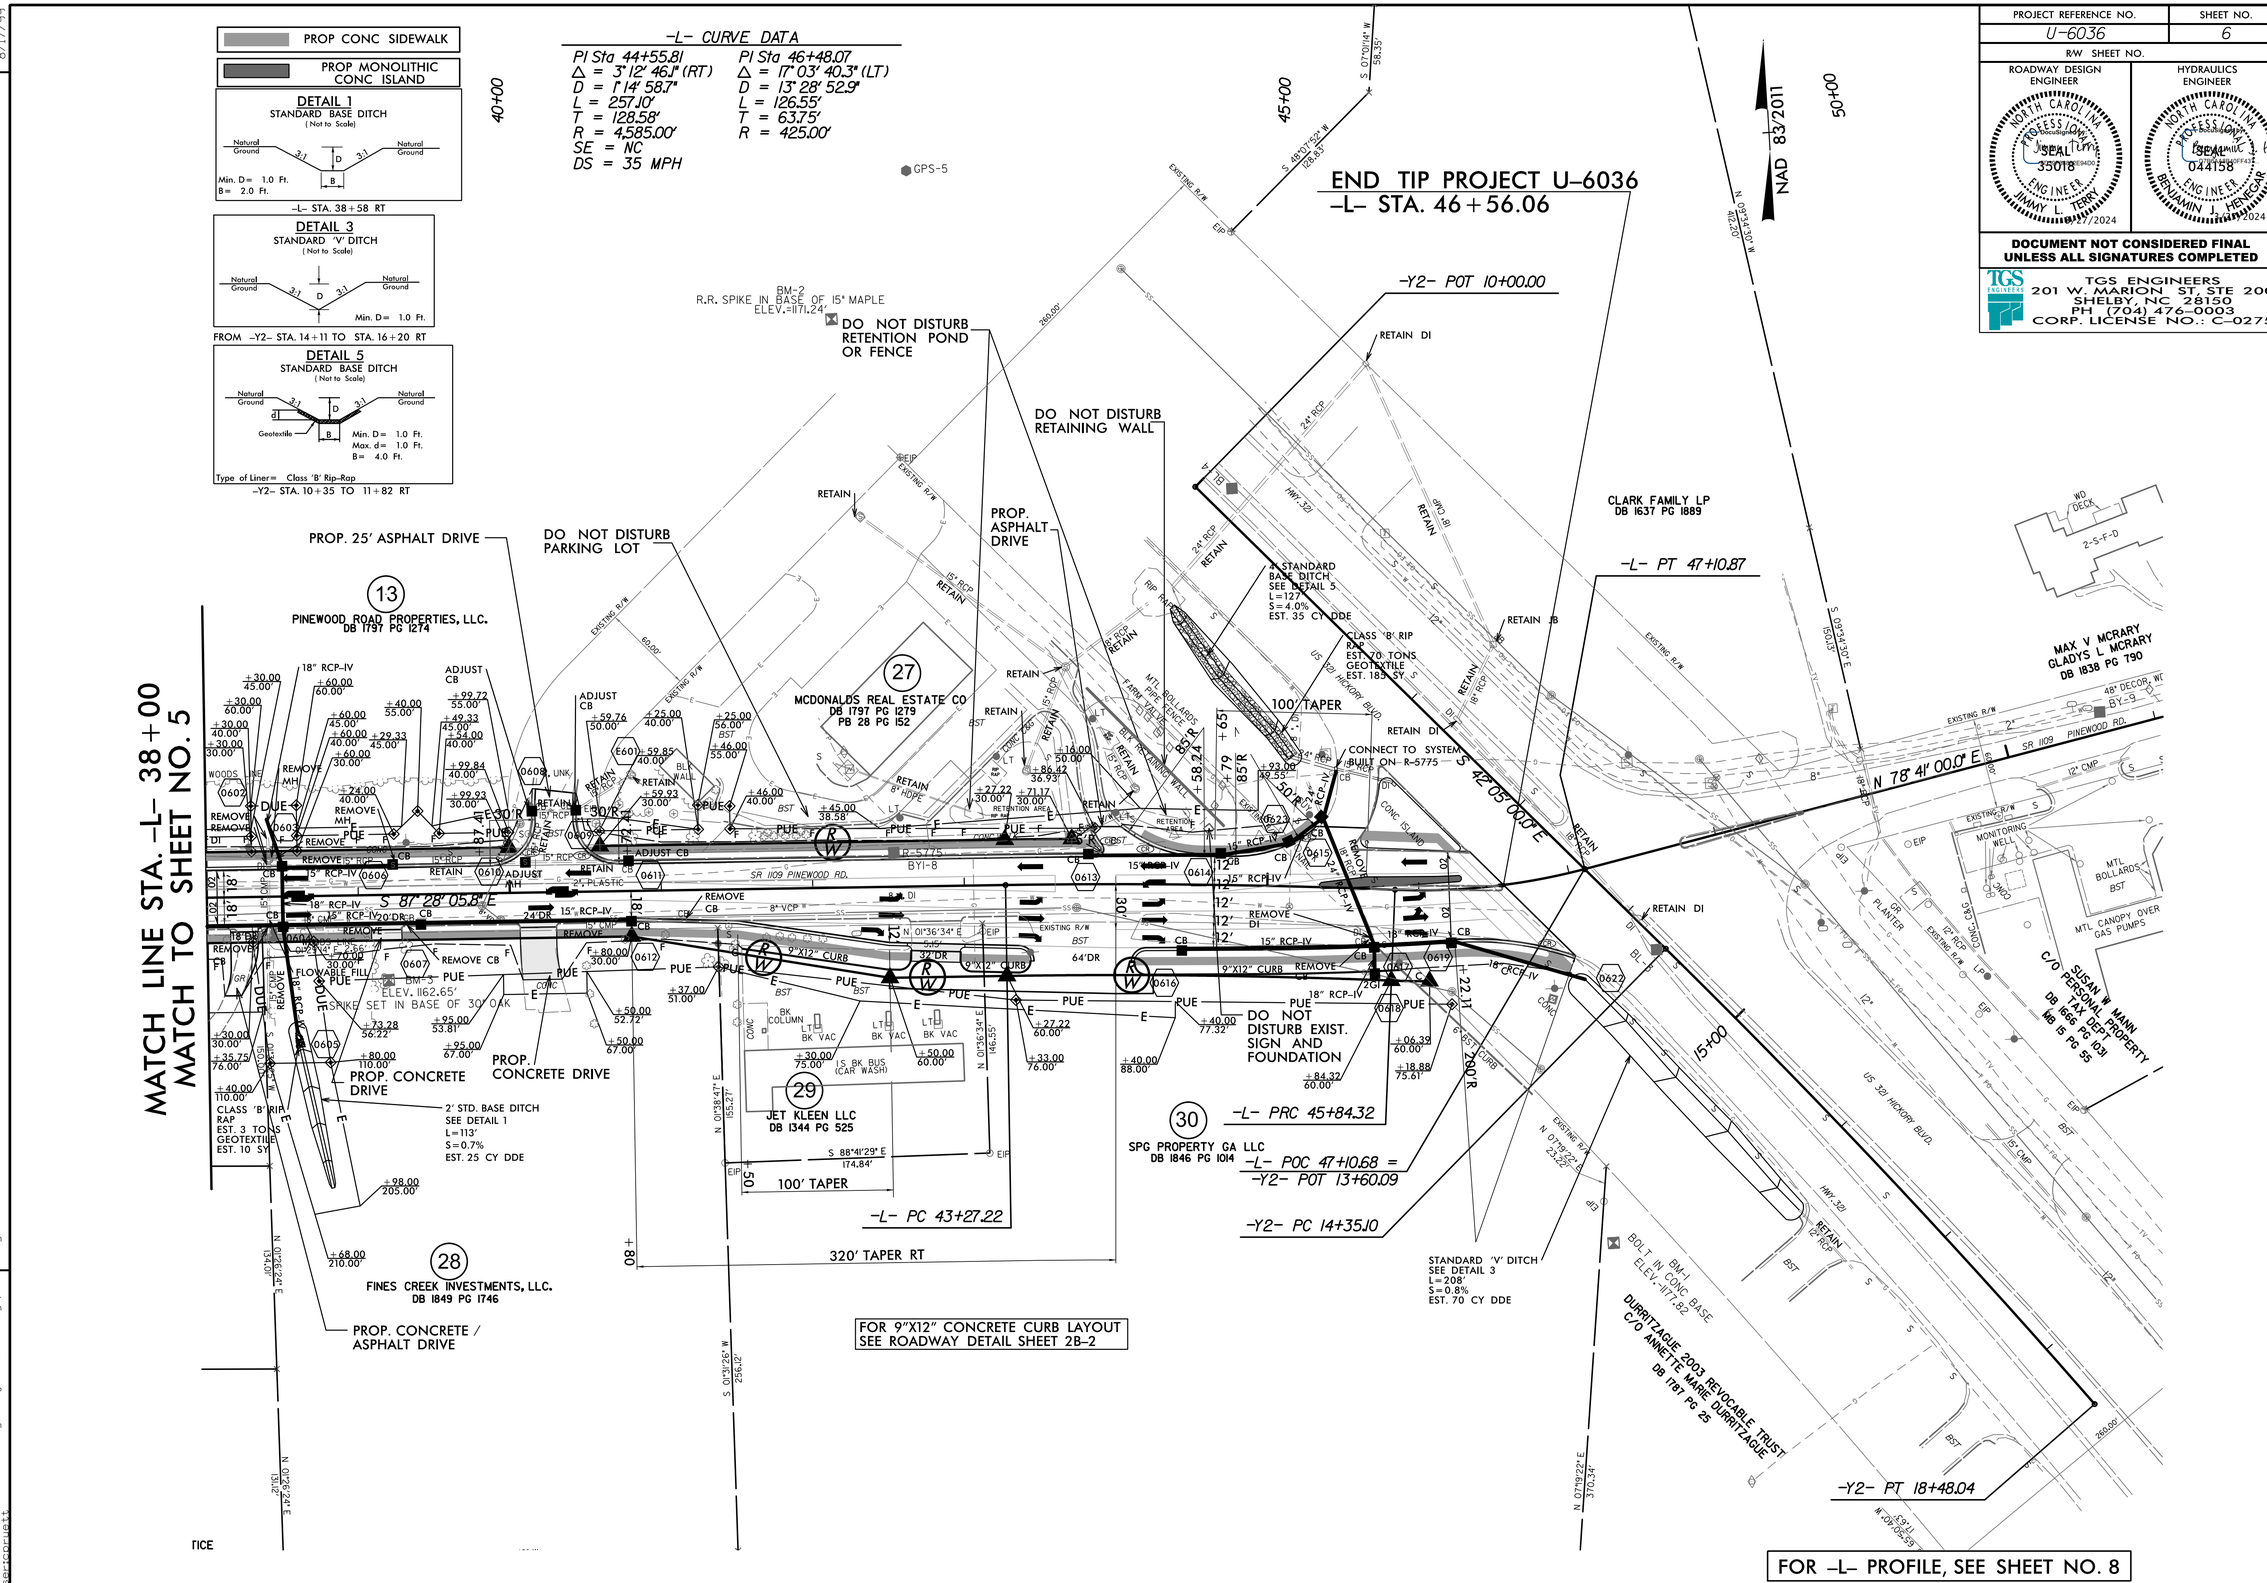

PROJECT REFERENCE NO.	SHEET NO.
U-6036	6
R/W SHEET NO.	

ROADWAY DESIGN ENGINEER
NORTH CAROLINA PROFESSIONAL ENGINEER SEAL 35018 JIMMY L. TERRY
3/27/2024

HYDRAULICS ENGINEER
NORTH CAROLINA PROFESSIONAL ENGINEER SEAL 044158 BENJAMIN J. HENEGAR
3/27/2024

DOCUMENT NOT CONSIDERED FINAL UNLESS ALL SIGNATURES COMPLETED

TGS ENGINEERS
201 W. MARION ST, STE 200
SHELBY, NC 28150
PH (704) 476-0003
CORP. LICENSE NO.: C-0275