DocuSign Envelope ID: 659FBB4B-6EE2-4924-A437-8709C12FA431

PROJECT REFERENCE NO.	SHEET NO.
U-6036	UC-5

DESIGNED BY: BCH
DRAWN BY: BCH
CHECKED BY: JLT
APPROVED BY:
REVISED:

NORTH CAROLINA DEPARTMENT OF TRANSPORTATION
UTILITIES ENGINEERING SEC.
PHONE:(919)707-6690
FAX:(919)250-4151

NORTH CAROLINA PROFESSIONAL SEAL 30499 ENGINEER BIBBY C HOUSER
11/21/2023

UTILITY CONSTRUCTION PLANS ONLY

UTILITY CONSTRUCTION

DOCUMENT NOT CONSIDERED FINAL UNLESS ALL SIGNATURES COMPLETED

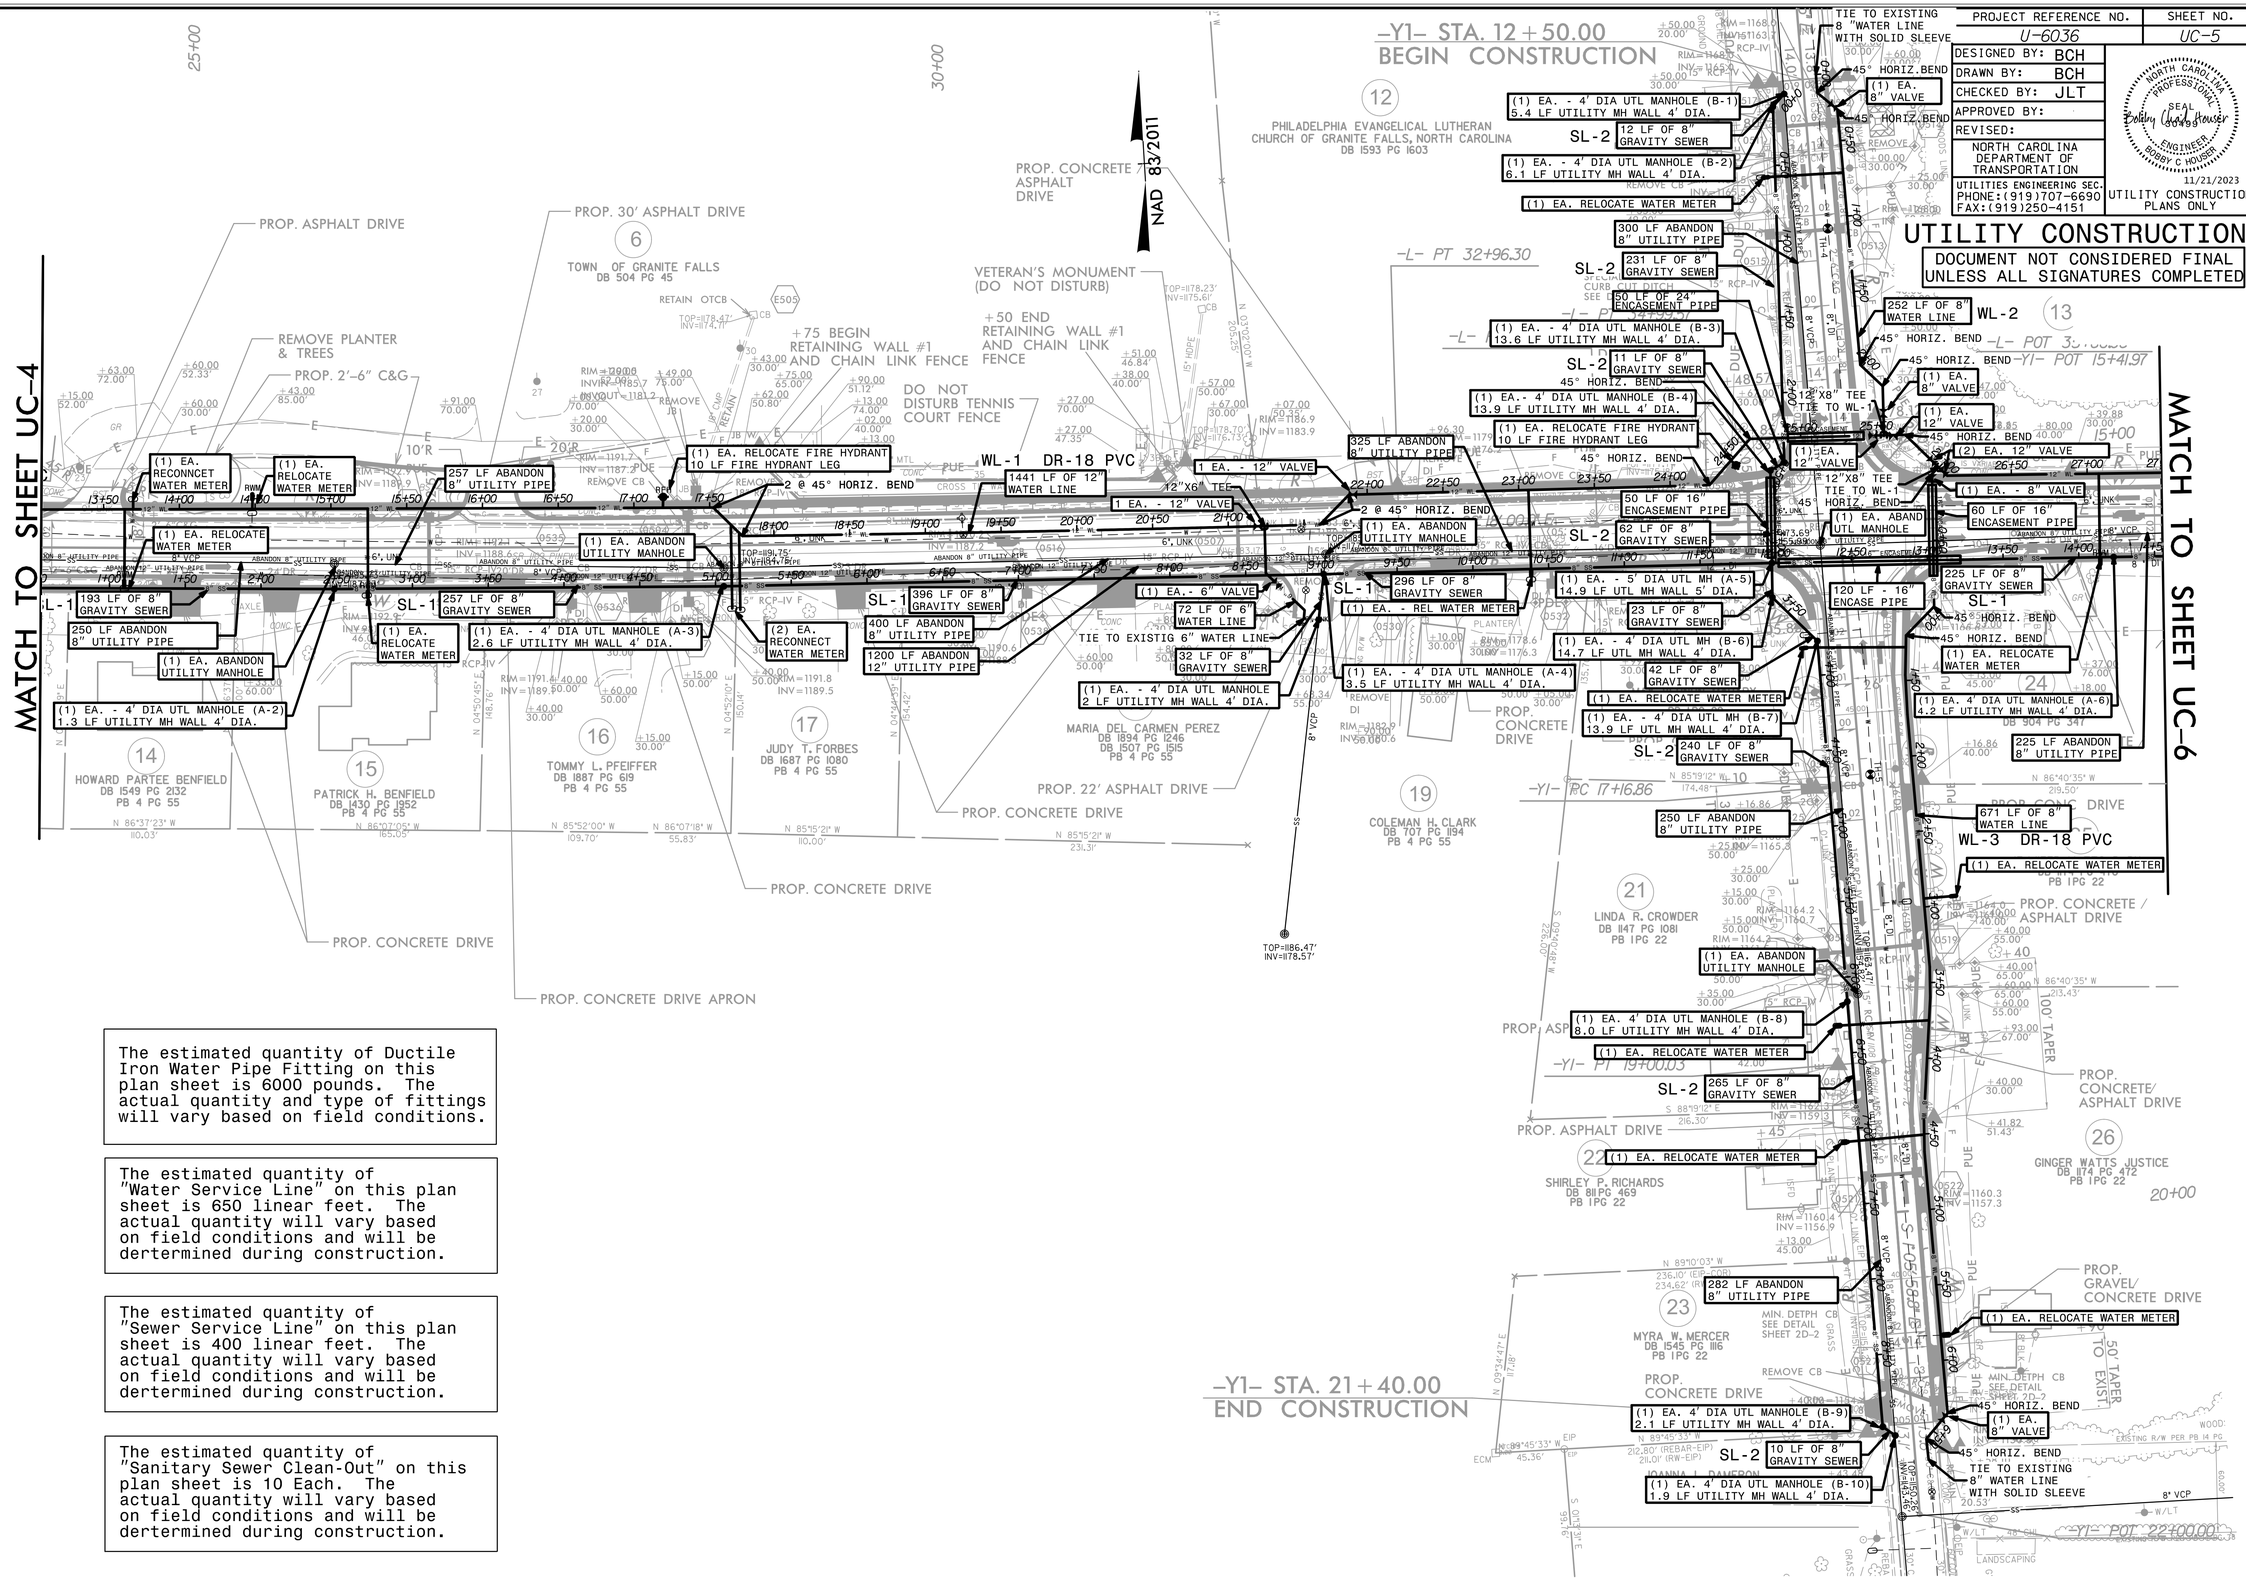

The estimated quantity of Ductile Iron Water Pipe Fitting on this plan sheet is 6000 pounds. The actual quantity and type of fittings will vary based on field conditions.

The estimated quantity of "Water Service Line" on this plan sheet is 650 linear feet. The actual quantity will vary based on field conditions and will be dertermined during construction.

The estimated quantity of "Sewer Service Line" on this plan sheet is 400 linear feet. The actual quantity will vary based on field conditions and will be dertermined during construction.

The estimated quantity of "Sanitary Sewer Clean-Out" on this plan sheet is 10 Each. The actual quantity will vary based on field conditions and will be dertermined during construction.