DocuSign Envelope ID: 659FBB4B-6EE2-4924-A437-8709C12FA431

PROJECT REFERENCE NO.	SHEET NO.
U-6036	UC-10

DESIGNED BY: BCH
DRAWN BY: KSA
CHECKED BY:
APPROVED BY:
REVISED:

NORTH CAROLINA DEPARTMENT OF TRANSPORTATION

UTILITIES ENGINEERING SEC.
PHONE:(919)707-6690
FAX:(919)250-4151

NORTH CAROLINA PROFESSIONAL SEAL 30499 ENGINEER BOBBY C HOUSER
11/21/2023

UTILITY CONSTRUCTION PLANS ONLY
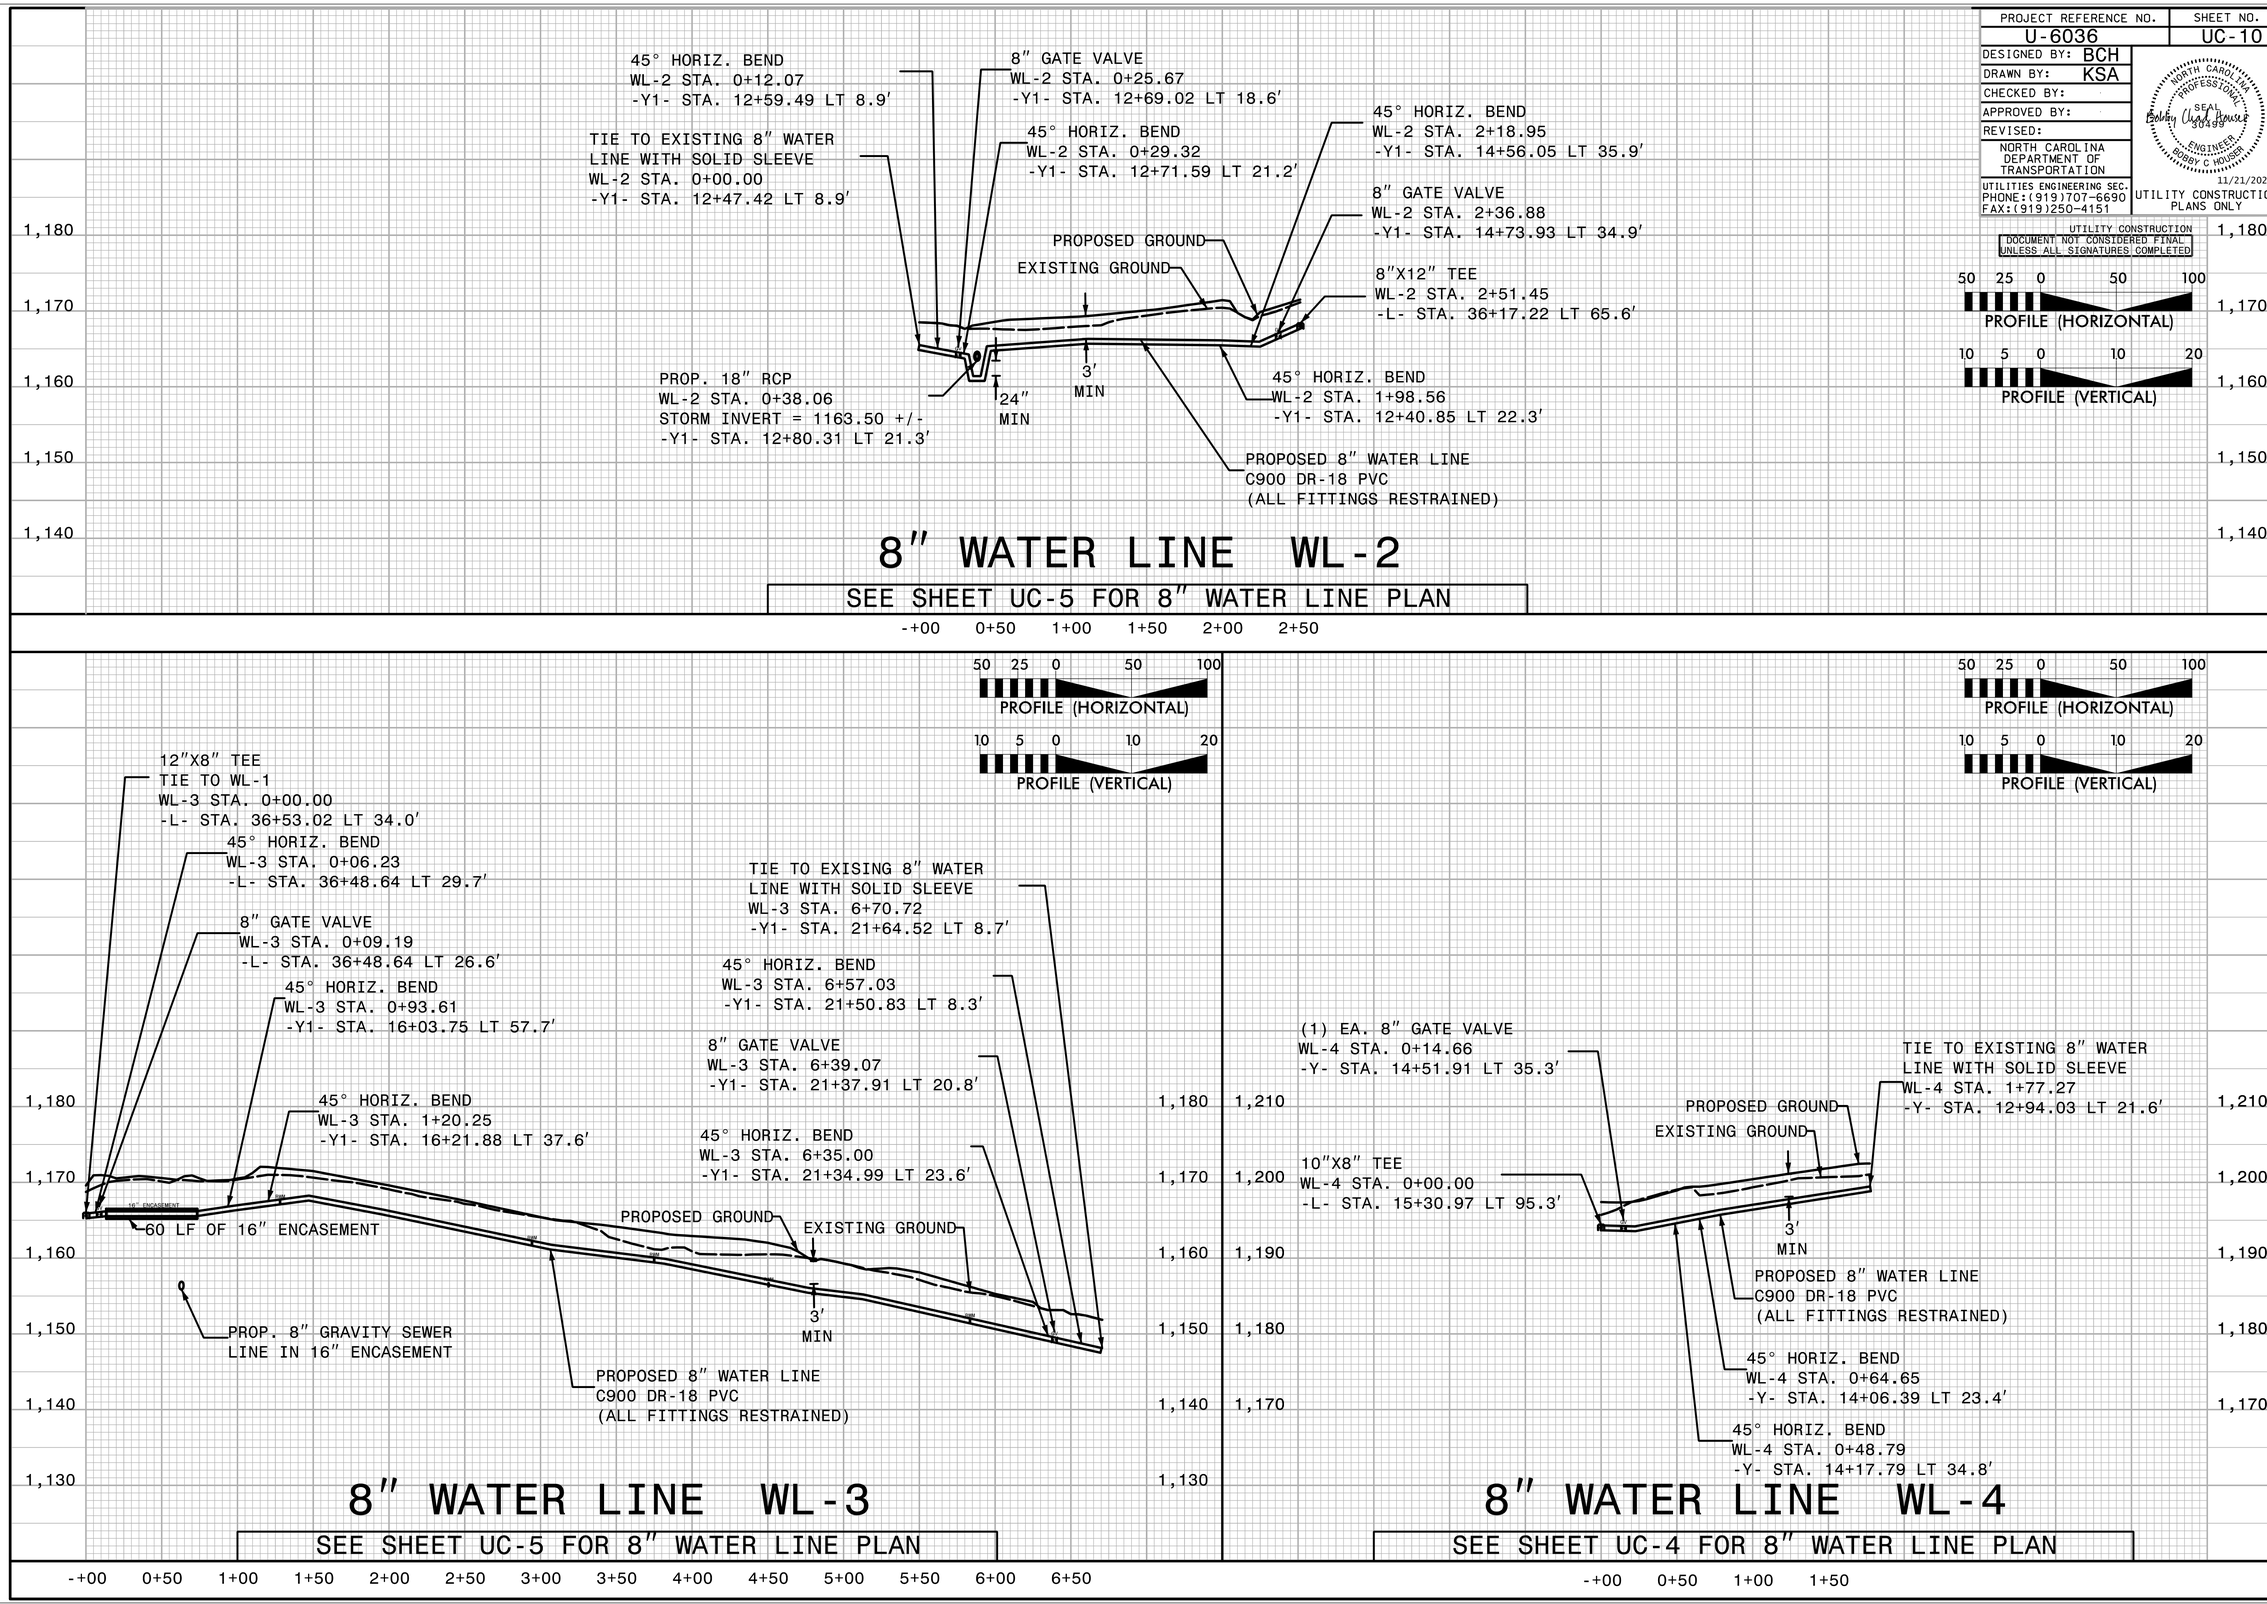
UTILITY CONSTRUCTION
DOCUMENT NOT CONSIDERED FINAL UNLESS ALL SIGNATURES COMPLETED