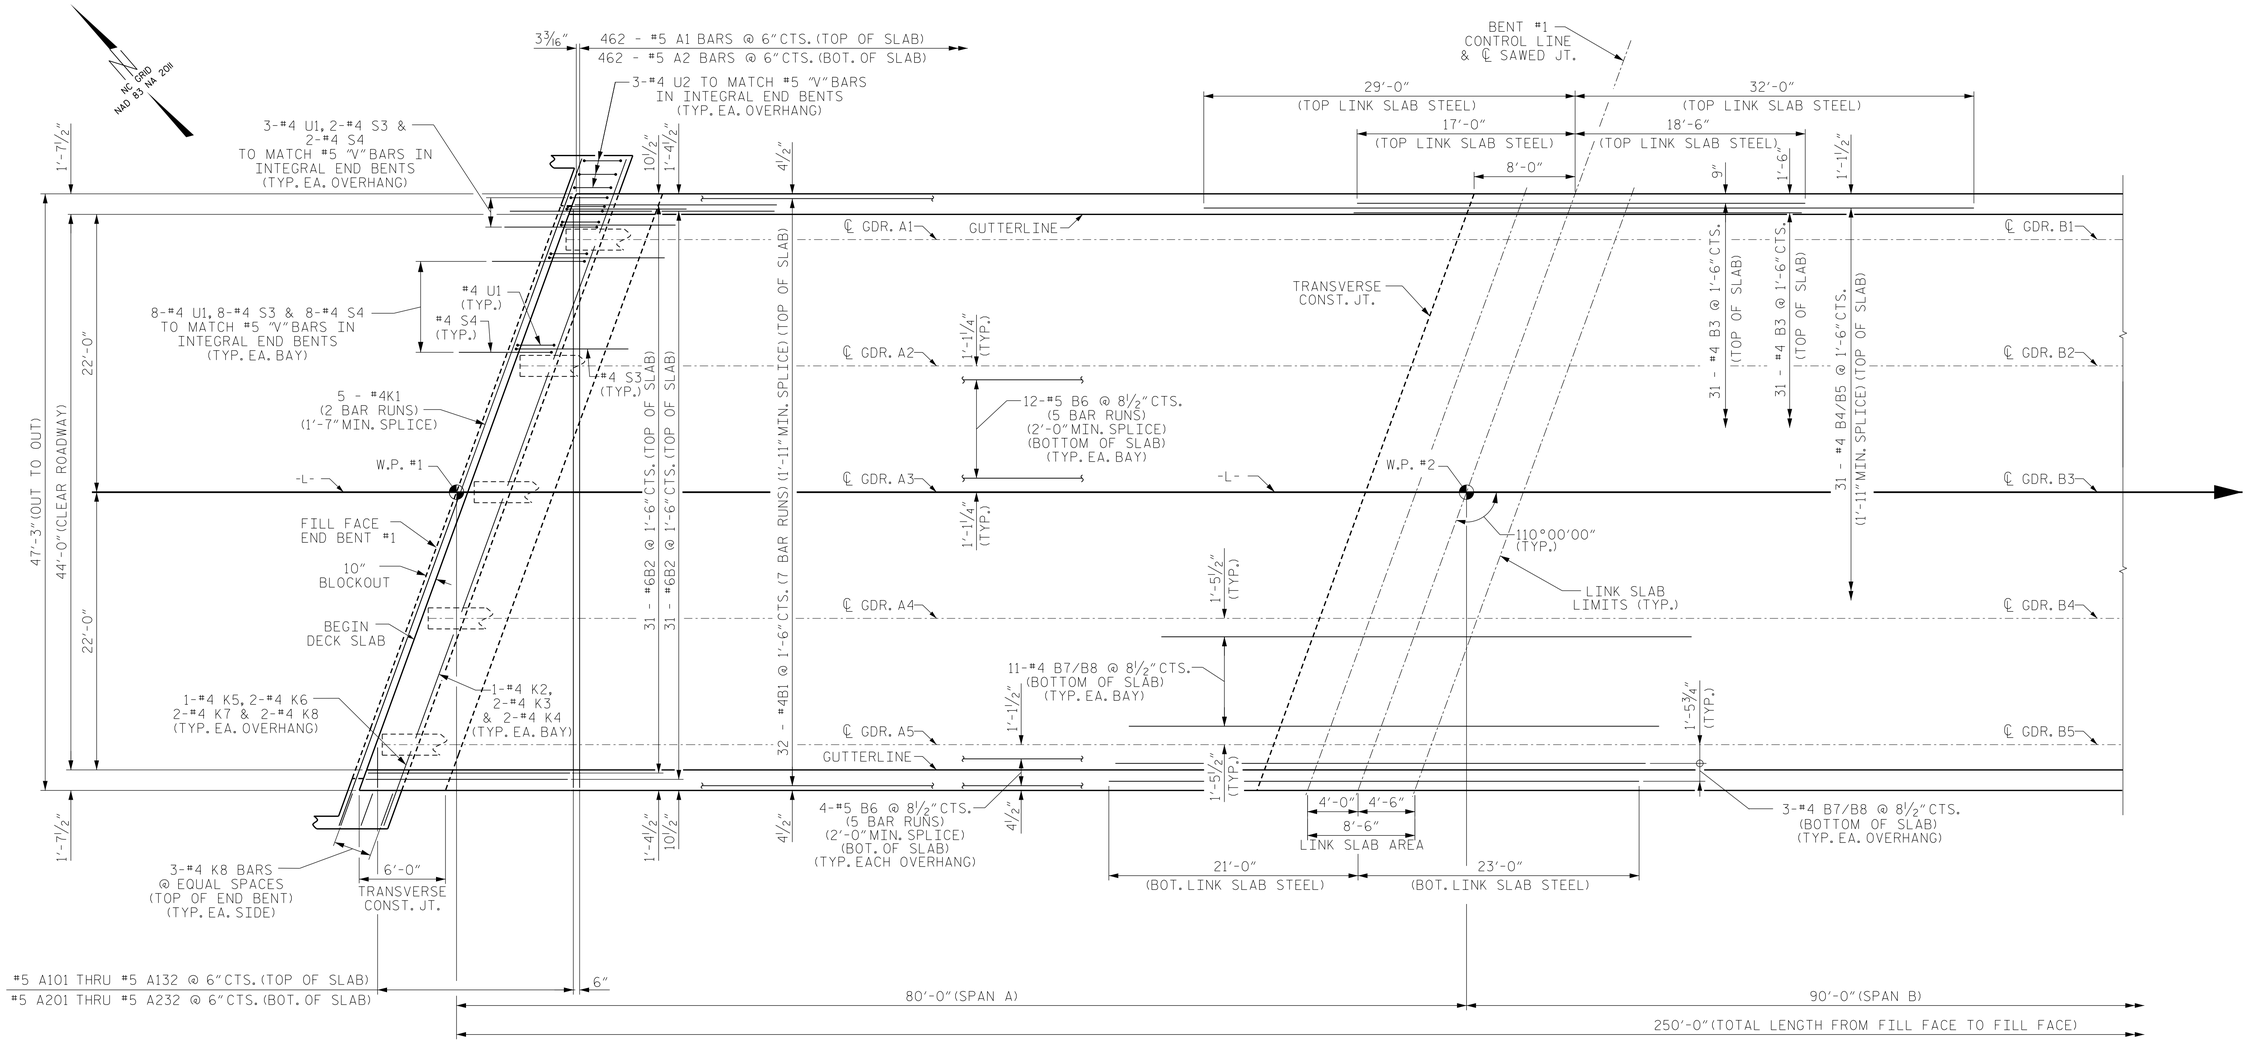

PLAN OF SPAN A

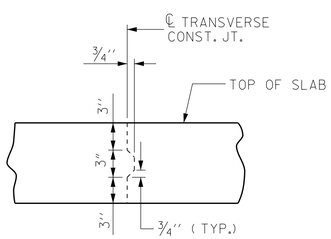

TRANSVERSE CONSTRUCTION JOINT DETAIL

NOTE: REINFORCING STEEL IN SLAB NOT SHOWN. LONGITUDINAL REINFORCING STEEL SHALL BE CONTINUOUS THRU JOINT

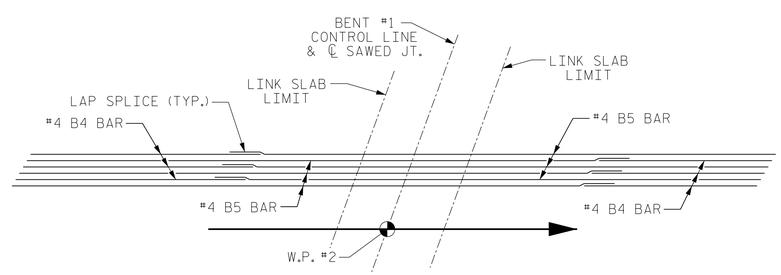

PLACEMENT OF B4/B5 & B7/B8 BARS

NOTES: B4/B5 BARS IN TOP OF SLAB SHOWN, B7/B8 BARS IN BOTTOM OF SLAB SIMILAR.
REINFORCEMENT SPLICES SHALL NOT BE PLACED INSIDE THE LINK SLAB LIMITS.
ALTERNATE THE PLACEMENT OF ADJACENT BARS AS SHOWN IN THE ABOVE FIGURE.

PROJECT NO. BR-0069
CASWELL COUNTY
STATION: 20+18.00 -L-

SHEET 1 OF 5

STATE OF NORTH CAROLINA
DEPARTMENT OF TRANSPORTATION
RALEIGH

PLAN OF SPAN A

NORTH CAROLINA PROFESSIONAL SEAL 037760 ENGINEER PAUL L. JACOB
4/2/2024

moffatt & nichol
4700 FALLS OF NEUSE ROAD, SUITE 300
RALEIGH, NORTH CAROLINA 27609
(919) 781-4626 VOICE (919) 781-4869 FAX
NC License NO.: F-0105

DOCUMENT NOT CONSIDERED FINAL UNLESS ALL SIGNATURES COMPLETED

REVISIONS						SHEET NO.
NO.	BY:	DATE:	NO.	BY:	DATE:	S-8
1			3			TOTAL SHEETS
2			4			38

DRAWN BY : J. WEIGER DATE : 6-2023
CHECKED BY : J. LOFTUS DATE : 8-2023
DESIGN ENGINEER OF RECORD: J. LOFTUS DATE : 3-2024

3/20/2024
G:\RA\10011-109\BR-0069\Structures\01-CADD\02-Final Drawings\401.015.BR0069.SML.PS01.008.16001.dgn
jloftus