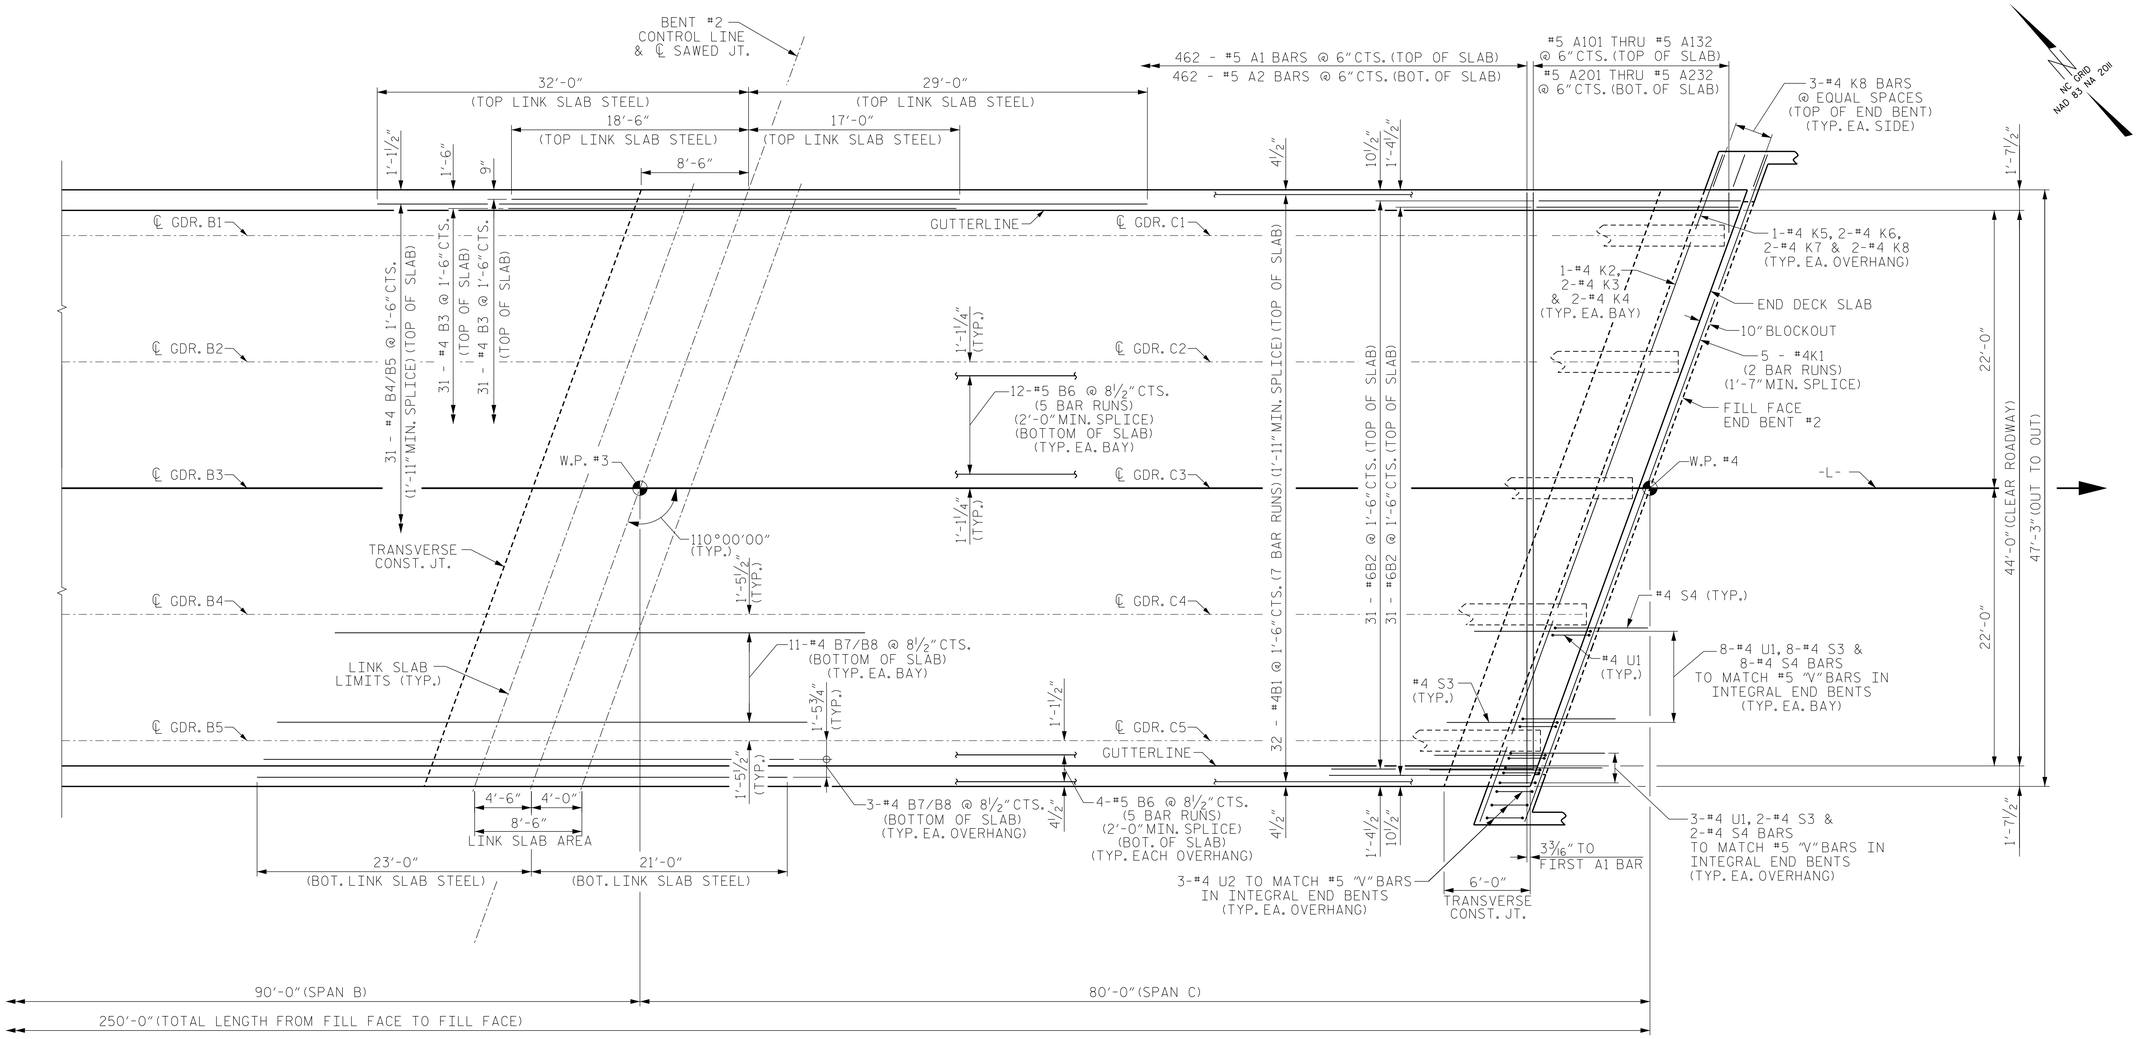

PLAN OF SPAN C

FOR TRANSVERSE CONSTRUCTION JOINT DETAIL, SEE SHEET S-8.
FOR B4/B5 & B7/B8 BAR PLACEMENT DETAIL, SEE SHEET S-8.

PROJECT NO. BR-0069

CASWELL COUNTY

STATION: 20+18.00 -L-

SHEET 3 OF 5

STATE OF NORTH CAROLINA
DEPARTMENT OF TRANSPORTATION
RALEIGH

PLAN OF SPAN C

NORTH CAROLINA PROFESSIONAL SEAL 037760 ENGINEER PAUL L. JACOB
4/2/2024

REVISIONS						SHEET NO.
NO.	BY:	DATE:	NO.	BY:	DATE:	S-10
1			3			TOTAL SHEETS
2			4			38

moffatt & nichol
4700 FALLS OF NEUSE ROAD, SUITE 300
RALEIGH, NORTH CAROLINA 27609
(919) 781-4626 VOICE (919) 781-4869 FAX
NC License NO.: F-0105

DOCUMENT NOT CONSIDERED
FINAL UNLESS ALL
SIGNATURES COMPLETED

DRAWN BY : J. WEIGER DATE : 6-2023
CHECKED BY : J. LOFTUS DATE : 8-2023
DESIGN ENGINEER OF RECORD: J. LOFTUS DATE : 3-2024

3/20/2024
G:\RA\10011-109\BR-0069\Structures\01-CADD\02-Final Drawings\401_019_BR0069_SMU_PS03_010_160001.dgn
jloftus