8/17/99

| PROJECT REFERENCE NO. | SHEET NO. |
|---|---|
| R-2577A | 25 |
| R/W SHEET NO. | |

ROADWAY DESIGN ENGINEER

NORTH CAROLINA PROFESSIONAL SEAL 042725 ENGINEER SCOTT D BLEVINS

Docusigned by: SEAL 042725 ENGINEER SCOTT D BLEVINS
5/6/2024

HYDRAULICS ENGINEER

NORTH CAROLINA PROFESSIONAL SEAL 040487 ENGINEER ROBERT B HUSKEY

Docusigned by: SEAL 040487 ENGINEER ROBERT B HUSKEY
5/8/2024

**DOCUMENT NOT CONSIDERED FINAL UNLESS ALL SIGNATURES COMPLETED**

NAD 83/2011

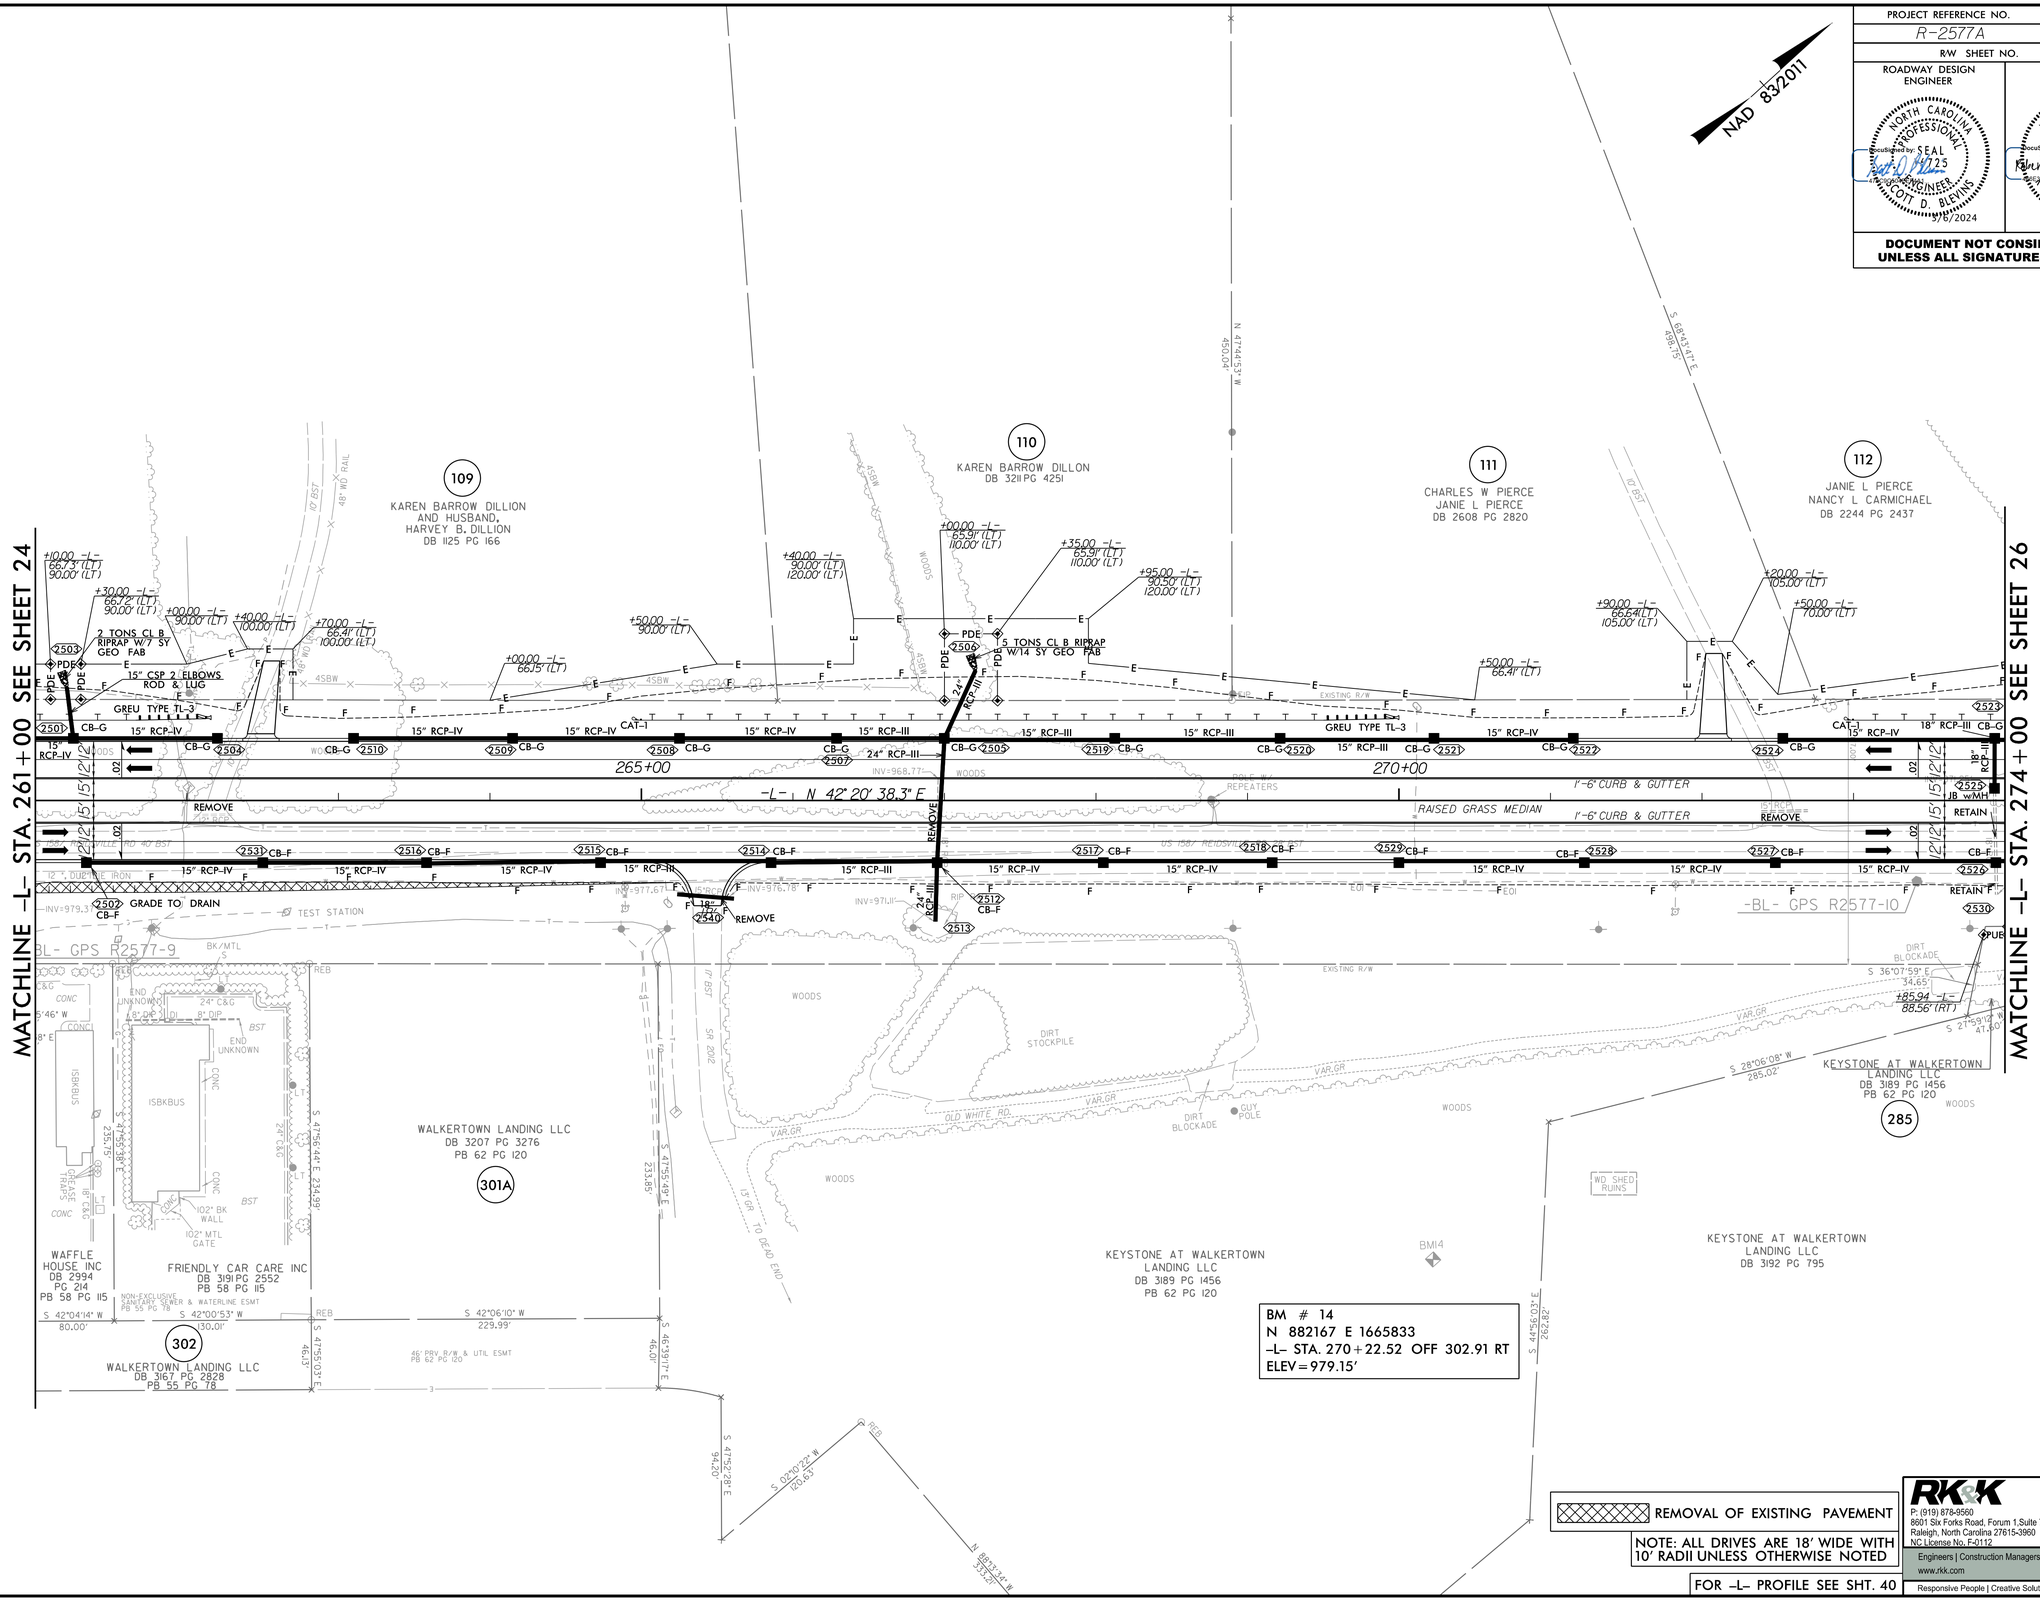



RK&K
P: (919) 878-9560
8601 Six Forks Road, Forum 1,Suite 700
Raleigh, North Carolina 27615-3960
NC License No. F-0112
Engineers | Construction Managers | Planners | Scientists
www.rkk.com
Responsive People | Creative Solutions


12/7/2023
K:\Roadway\Proj\R-2577A_rdy.psh25.dgn
(jlupfer)