5/28/99

-L-

PROJECT REFERENCE NO.	SHEET NO.
R-2577A	31

ROADWAY DESIGN ENGINEER
NORTH CAROLINA PROFESSIONAL SEAL ENGINEER SCOTT D. BLEVINS
DocuSigned by: SEAL 3/8/2024

HYDRAULICS ENGINEER
NORTH CAROLINA PROFESSIONAL SEAL ENGINEER ROBERT B. HUSKEY
DocuSigned by: SEAL 3/8/2024

DOCUMENT NOT CONSIDERED FINAL UNLESS ALL SIGNATURES COMPLETED

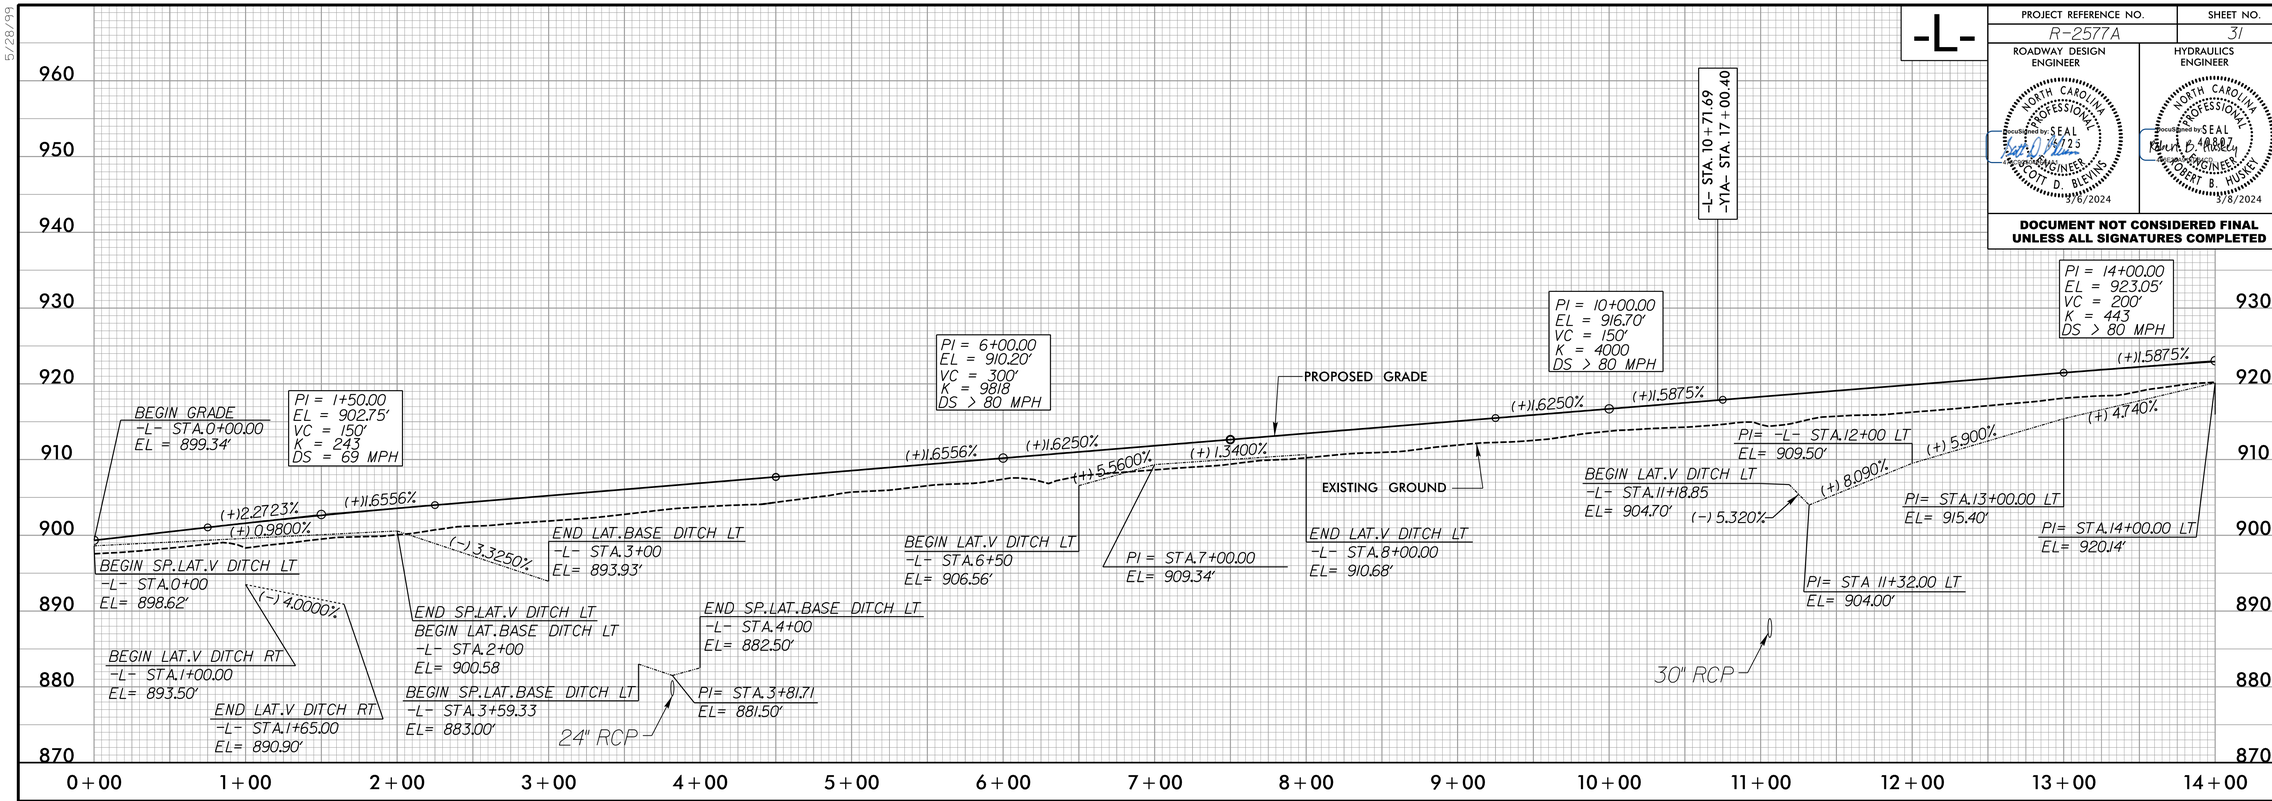

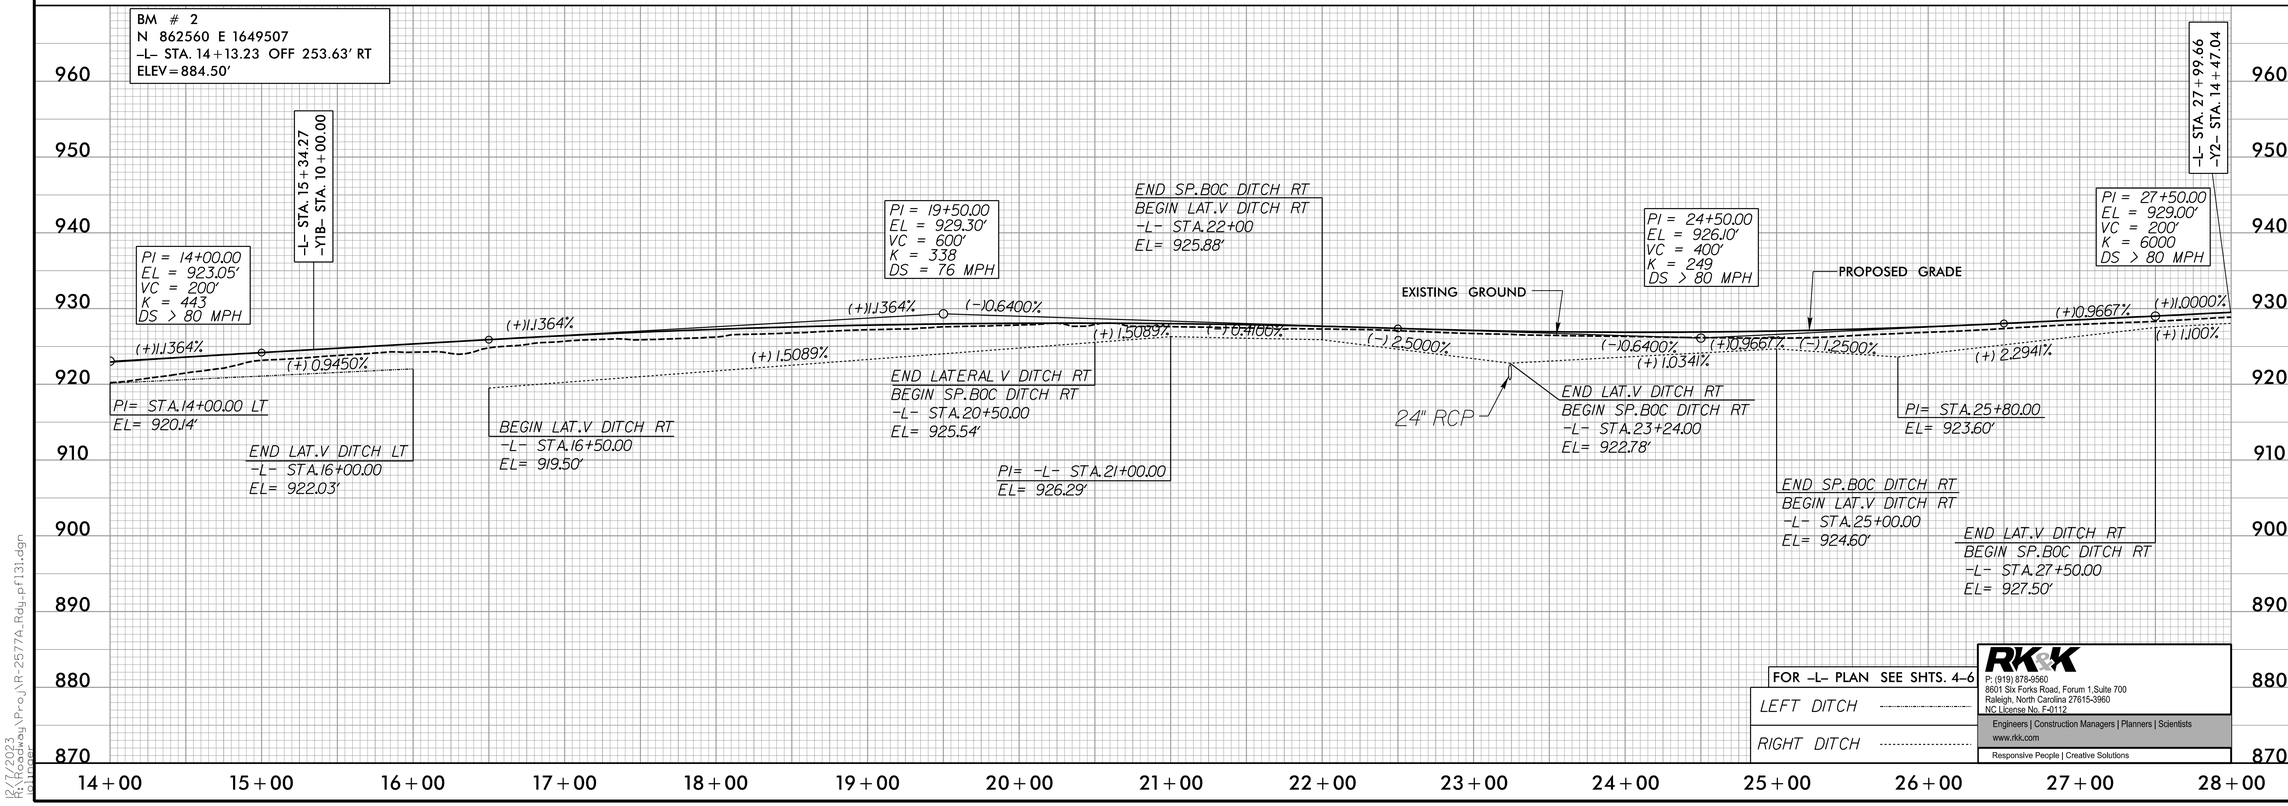

FOR -L- PLAN SEE SHTS. 4-6

LEFT DITCH

RIGHT DITCH

RK&K
P: (919) 878-9560
8601 Six Forks Road, Forum 1,Suite 700
Raleigh, North Carolina 27615-3960
NC License No. F-0112
Engineers | Construction Managers | Planners | Scientists
www.rkk.com
Responsive People | Creative Solutions

12/7/2023
R:\Roadway\Proj\R-2577A_Rdy_pf131.dgn
jlunger