| PROJECT REFERENCE NO. | SHEET NO. |
|---|---|
| R-2577A | 40 |

ROADWAY DESIGN ENGINEER

NORTH CAROLINA PROFESSIONAL SEAL 022225 ENGINEER SCOTT D. BLEVINS

DocuSigned by: 3/6/2024

HYDRAULICS ENGINEER

NORTH CAROLINA PROFESSIONAL SEAL 040871 ENGINEER ROBERT B. HUSKEY

DocuSigned by: 3/8/2024

**DOCUMENT NOT CONSIDERED FINAL UNLESS ALL SIGNATURES COMPLETED**

# -L-

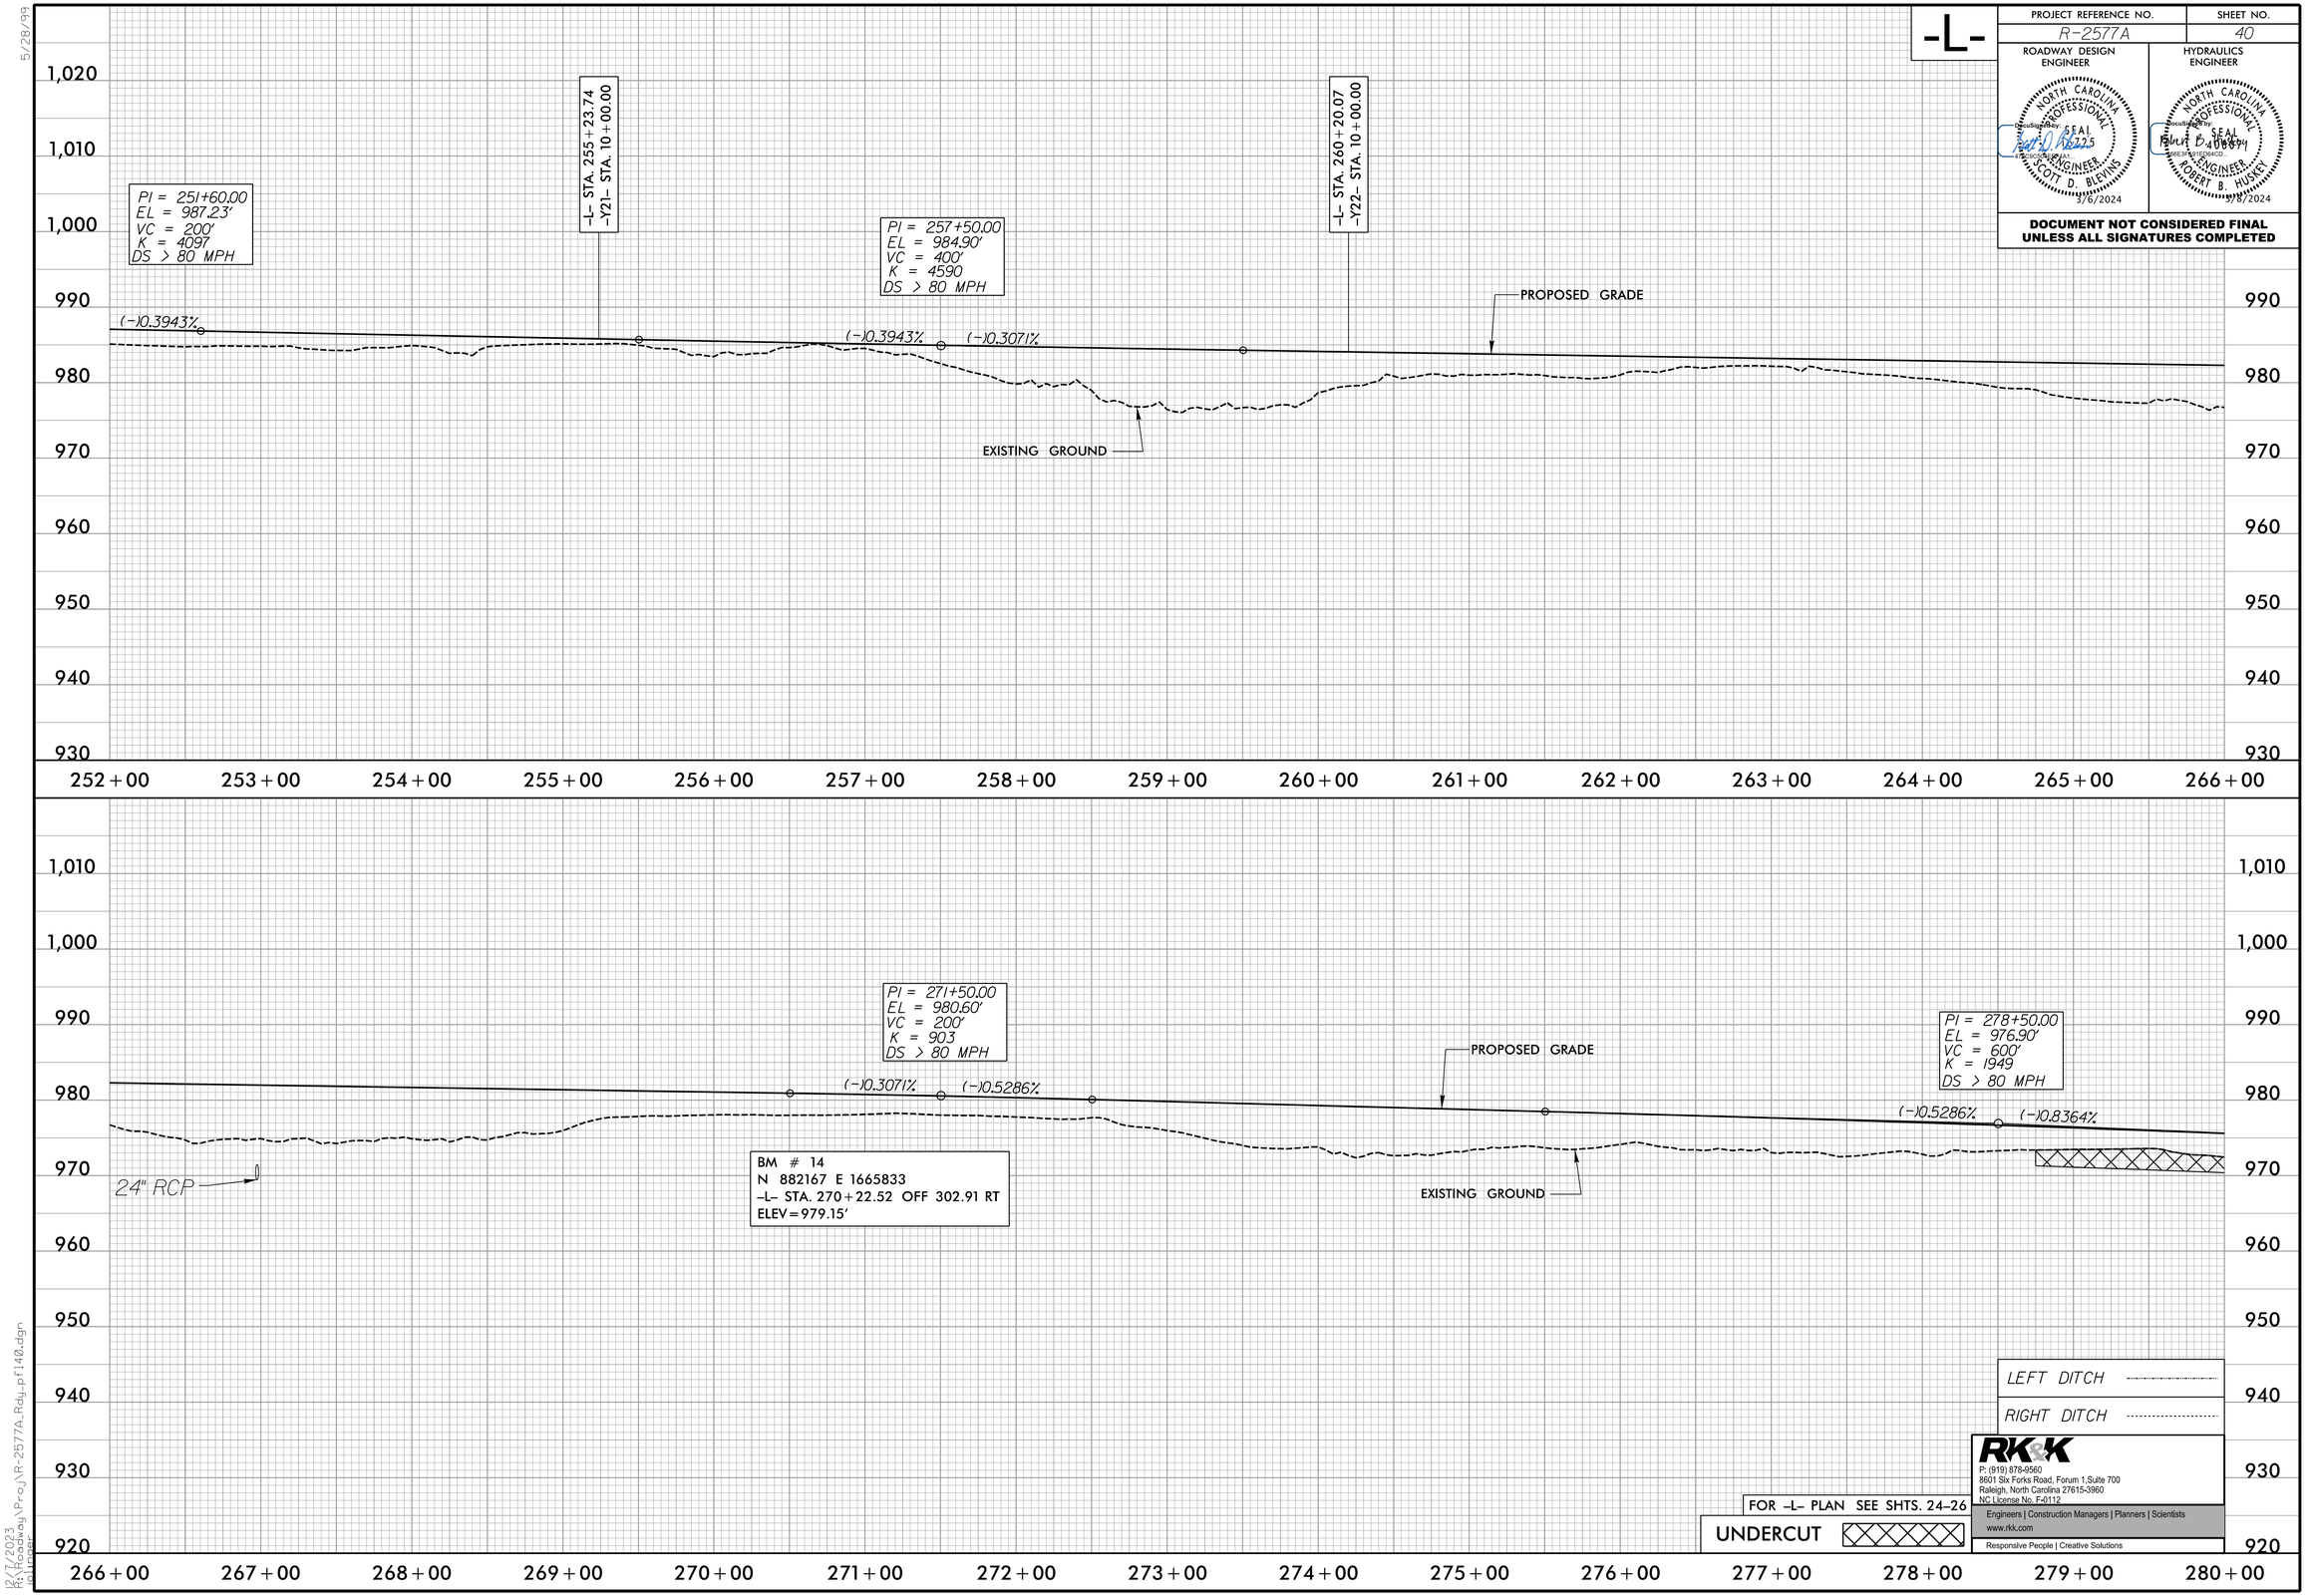


FOR -L- PLAN SEE SHTS. 24-26


RK&K
P: (919) 878-9560
8601 Six Forks Road, Forum 1,Suite 700
Raleigh, North Carolina 27615-3960
NC License No. F-0112
Engineers | Construction Managers | Planners | Scientists
www.rkk.com
Responsive People | Creative Solutions



5/28/99
12/7/2023
R:\Roadway\Proj\R-2577A_Rdy_pf140.dgn
(0) jgoodwin