PROJECT REFERENCE NO.	SHEET NO.
R-2577A	46

ROADWAY DESIGN ENGINEER: NORTH CAROLINA PROFESSIONAL SEAL ENGINEER SCOTT D. BLEVINS — 3/8/2024

HYDRAULICS ENGINEER: NORTH CAROLINA PROFESSIONAL SEAL ENGINEER ROBERT B. HUSKEY — 3/8/2024

DOCUMENT NOT CONSIDERED FINAL UNLESS ALL SIGNATURES COMPLETED

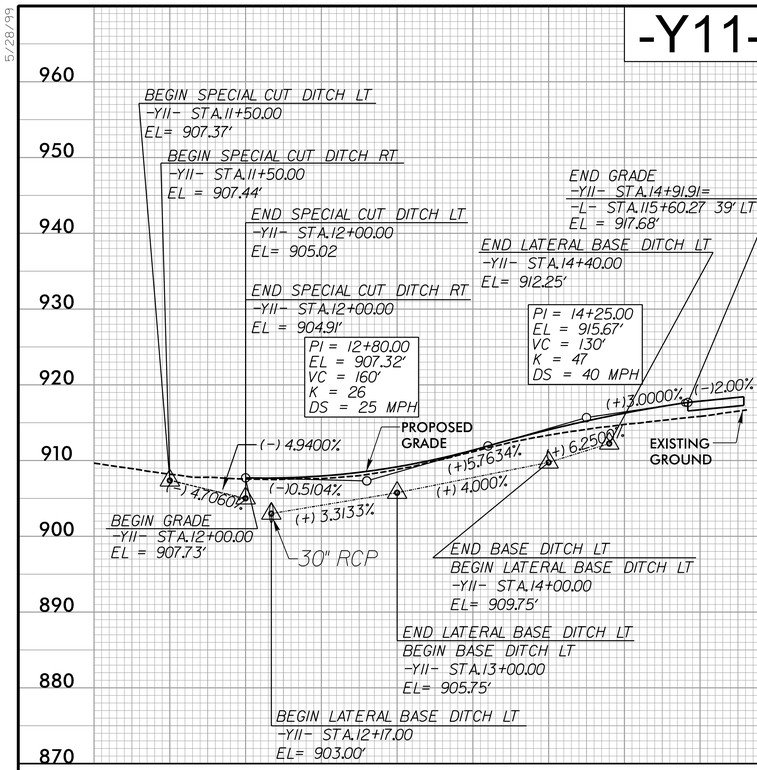

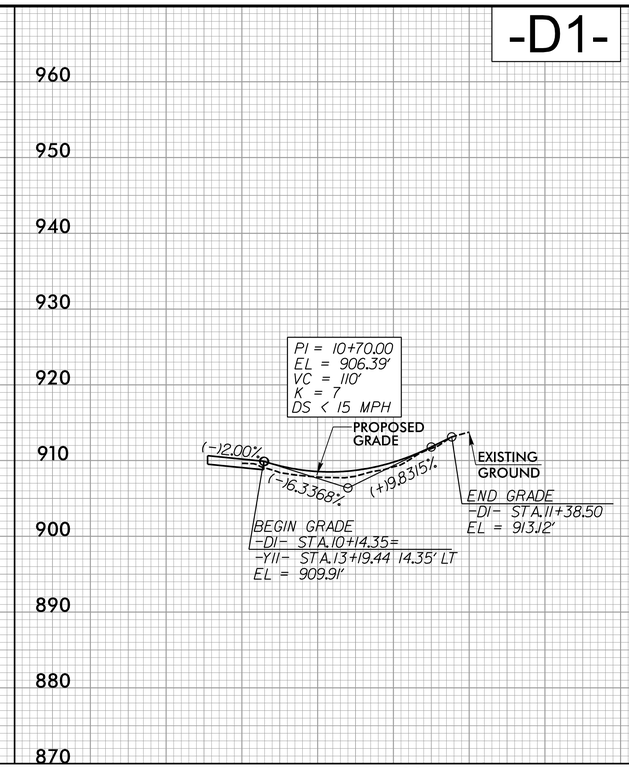

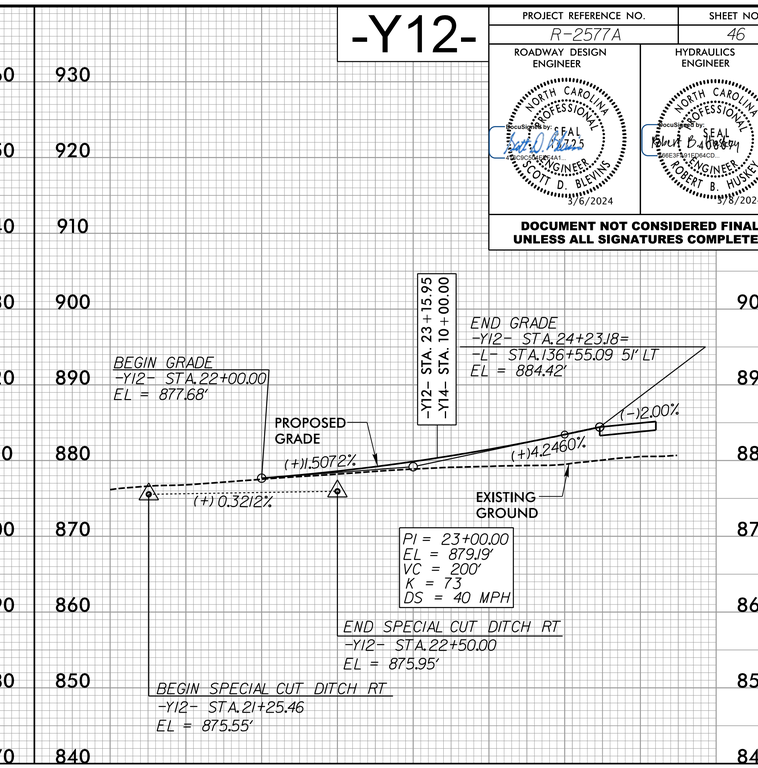

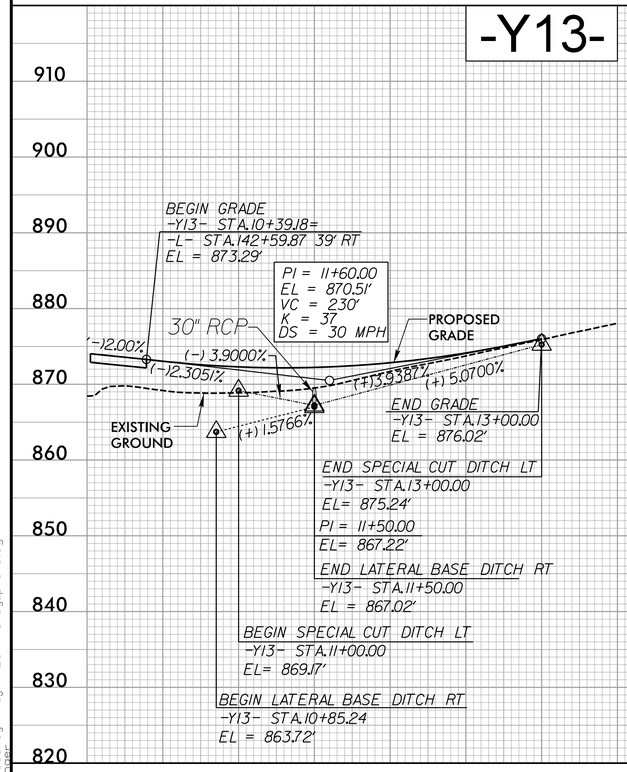

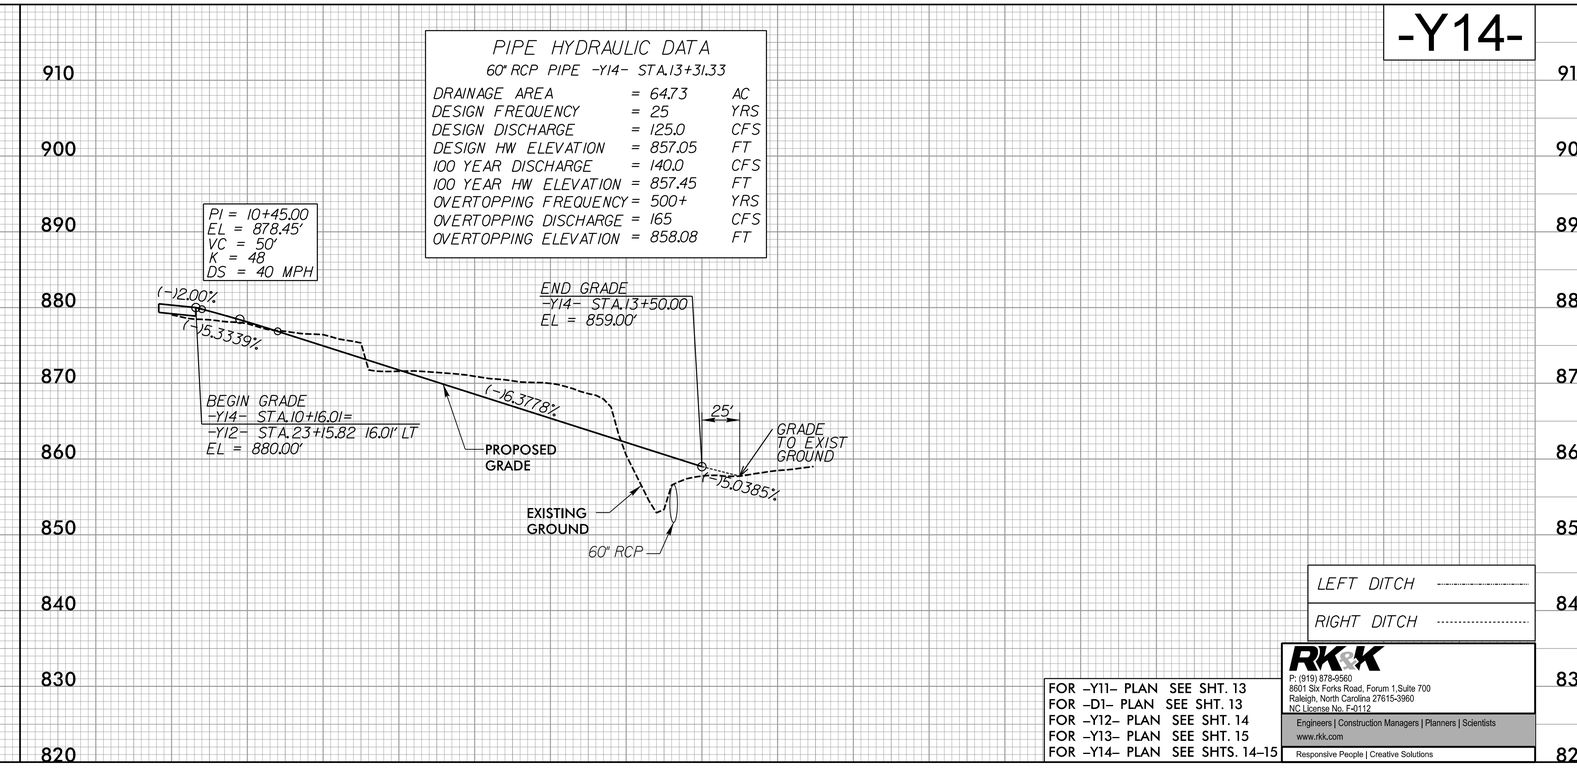

LEFT DITCH

RIGHT DITCH

FOR -Y11- PLAN SEE SHT. 13
FOR -D1- PLAN SEE SHT. 13
FOR -Y12- PLAN SEE SHT. 14
FOR -Y13- PLAN SEE SHT. 15
FOR -Y14- PLAN SEE SHTS. 14-15

RK&K
P: (919) 878-9560
8601 Six Forks Road, Forum 1,Suite 700
Raleigh, North Carolina 27615-3960
NC License No. F-0112
Engineers | Construction Managers | Planners | Scientists
www.rkk.com
Responsive People | Creative Solutions

5/28/99
12/7/2023
R:\Roadway\Proj\R-2577A_Rdy_pf146.dgn