PROJECT REFERENCE NO.	SHEET NO.
R-2577A	48

ROADWAY DESIGN ENGINEER — NORTH CAROLINA PROFESSIONAL SEAL ENGINEER SCOTT D. BLEINS — DocuSigned by: — 3/8/2024

HYDRAULICS ENGINEER — NORTH CAROLINA PROFESSIONAL SEAL ENGINEER ROBERT B. HUSKEY — DocuSigned by: — 3/8/2024

DOCUMENT NOT CONSIDERED FINAL UNLESS ALL SIGNATURES COMPLETED

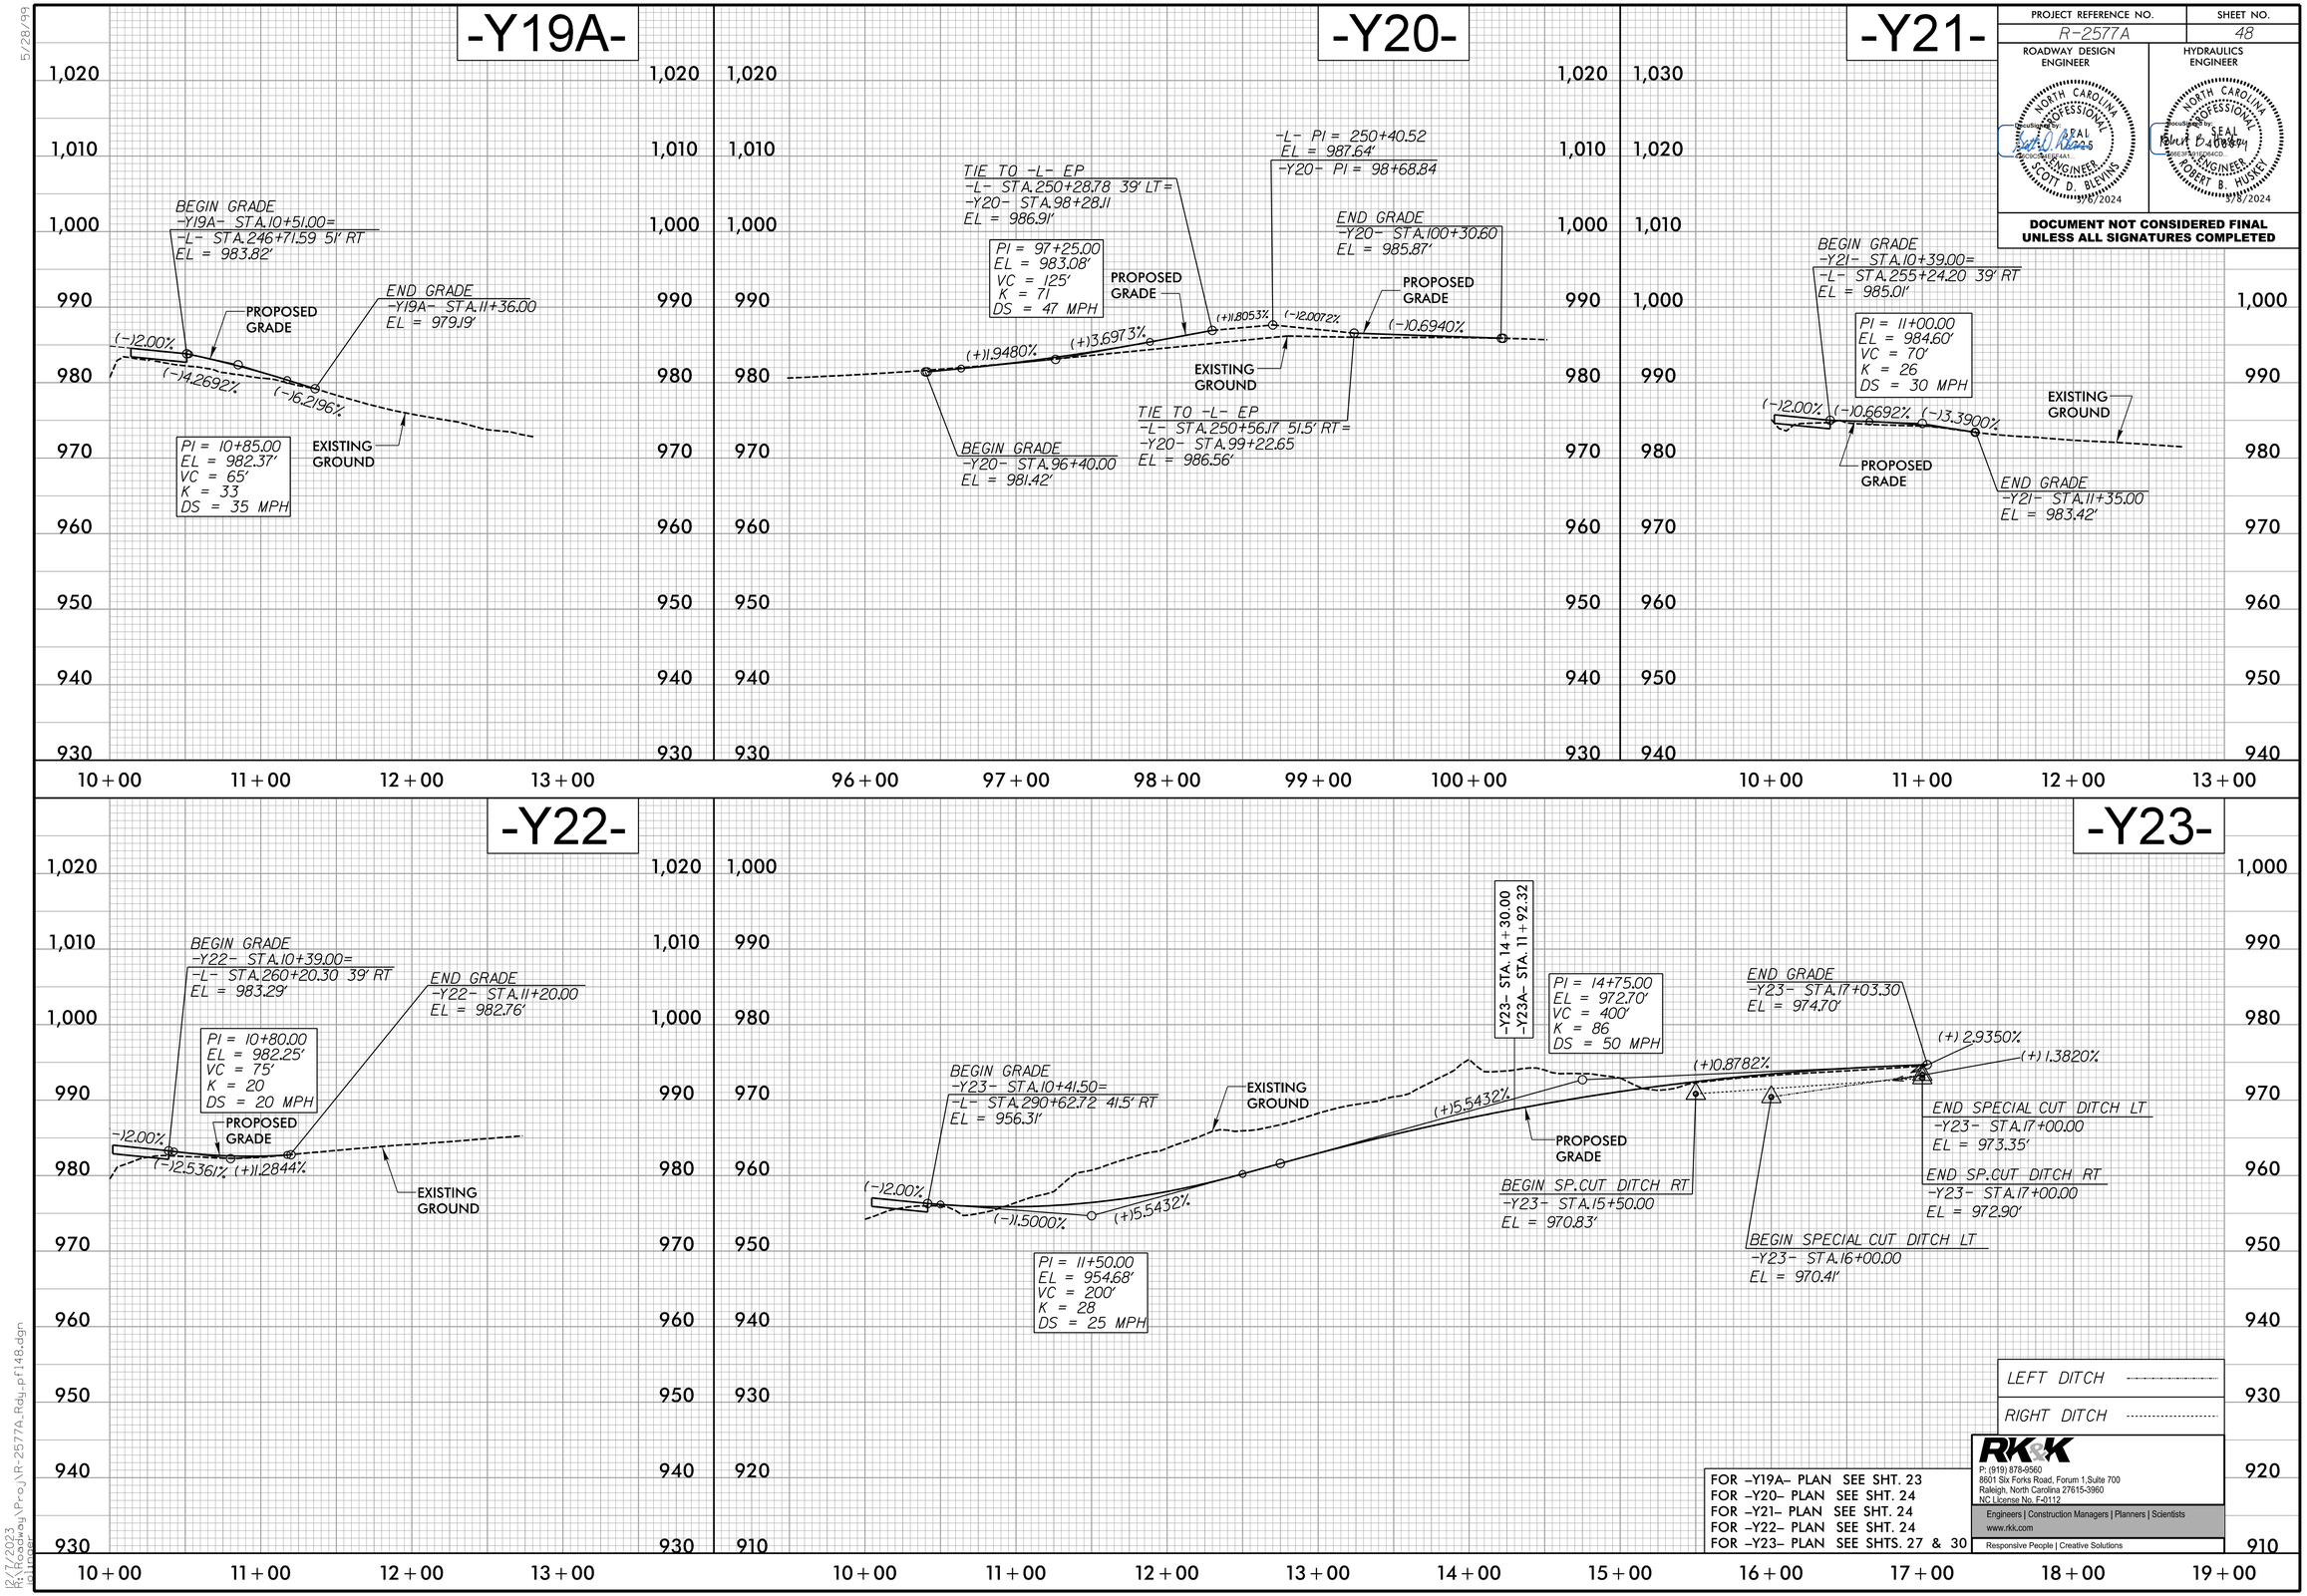

5/28/99

12/7/2023
R:\Roadway\Proj\R-2577A_Rdy_pf148.dgn
jolinger